

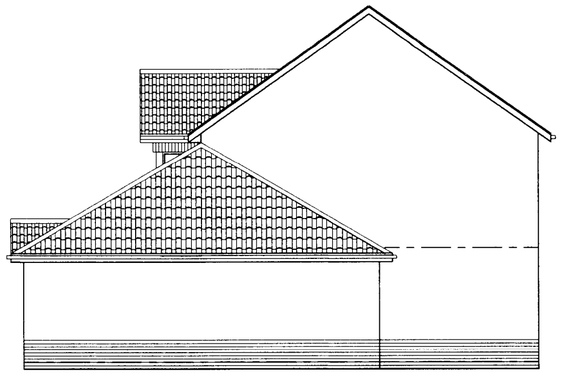



SIDE ELEVATION

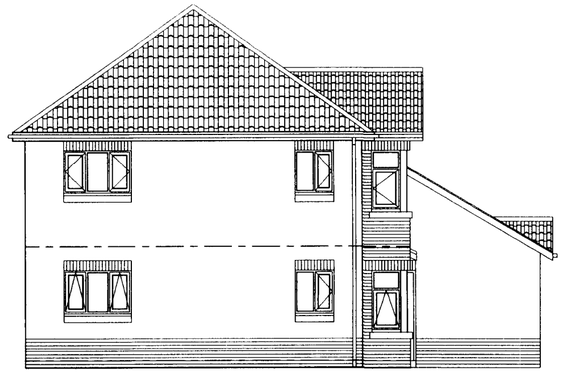


SIDE ELEVATION

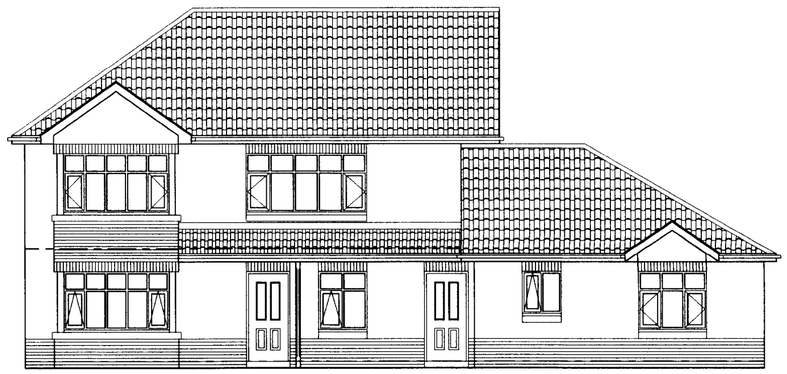


FRONT ELEVATION

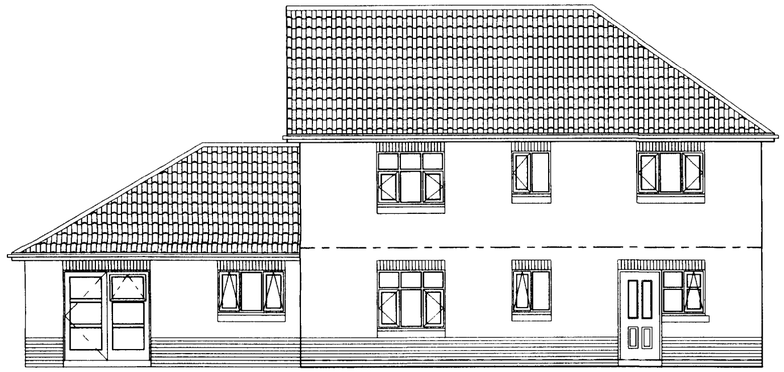

REAR ELEVATION

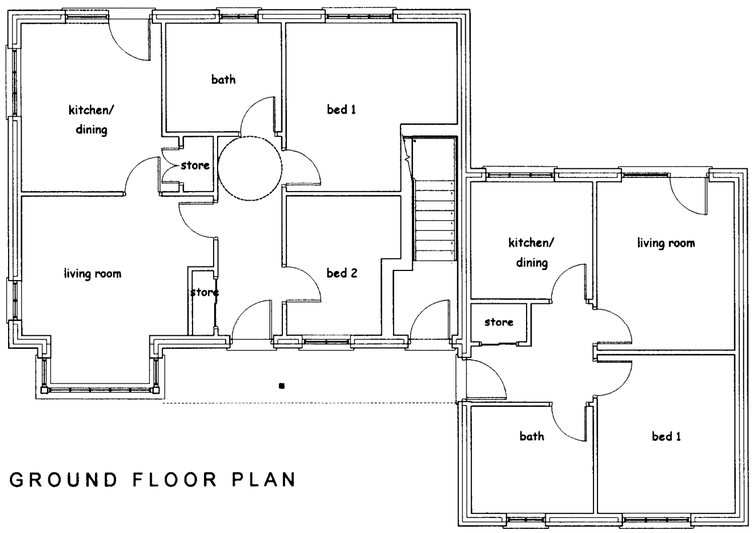

GROUND FLOOR PLAN

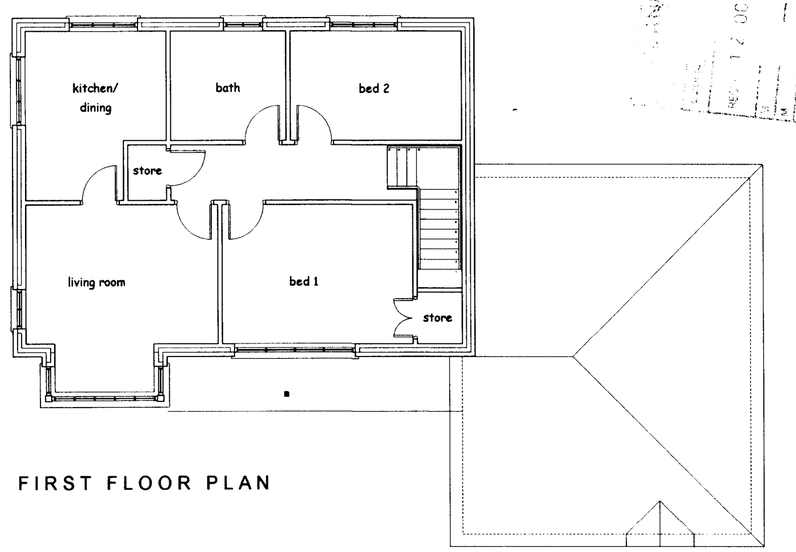

FIRST FLOOR PLAN

Notes

Do not scale from this drawing.

All dimensions must be checked on site by contractor prior to construction.

RECEIVED
12 OCT 2007

Bernard Taylor Partnership Ltd.
Architects
ELIZABETH HOUSE, 486 DIDSBURY ROAD, HEATON MERSEY, STOCKPORT, CHESHIRE, SK4 3BS.
Tel: 0161-443 1221
Fax: 0161-442 1672
E-mail: info@BernardTaylor.co.uk

Client
Willow Park Housing Trust

Job
Oxton Avenue
Wythenshawe

Description
Block 2
Floor Plans and Elevations

Drawn: CD Date: 14/06/07 Scale: 1:100

Job No:	Drg No:	Rev.
1988(E)	05	-