Ground floor

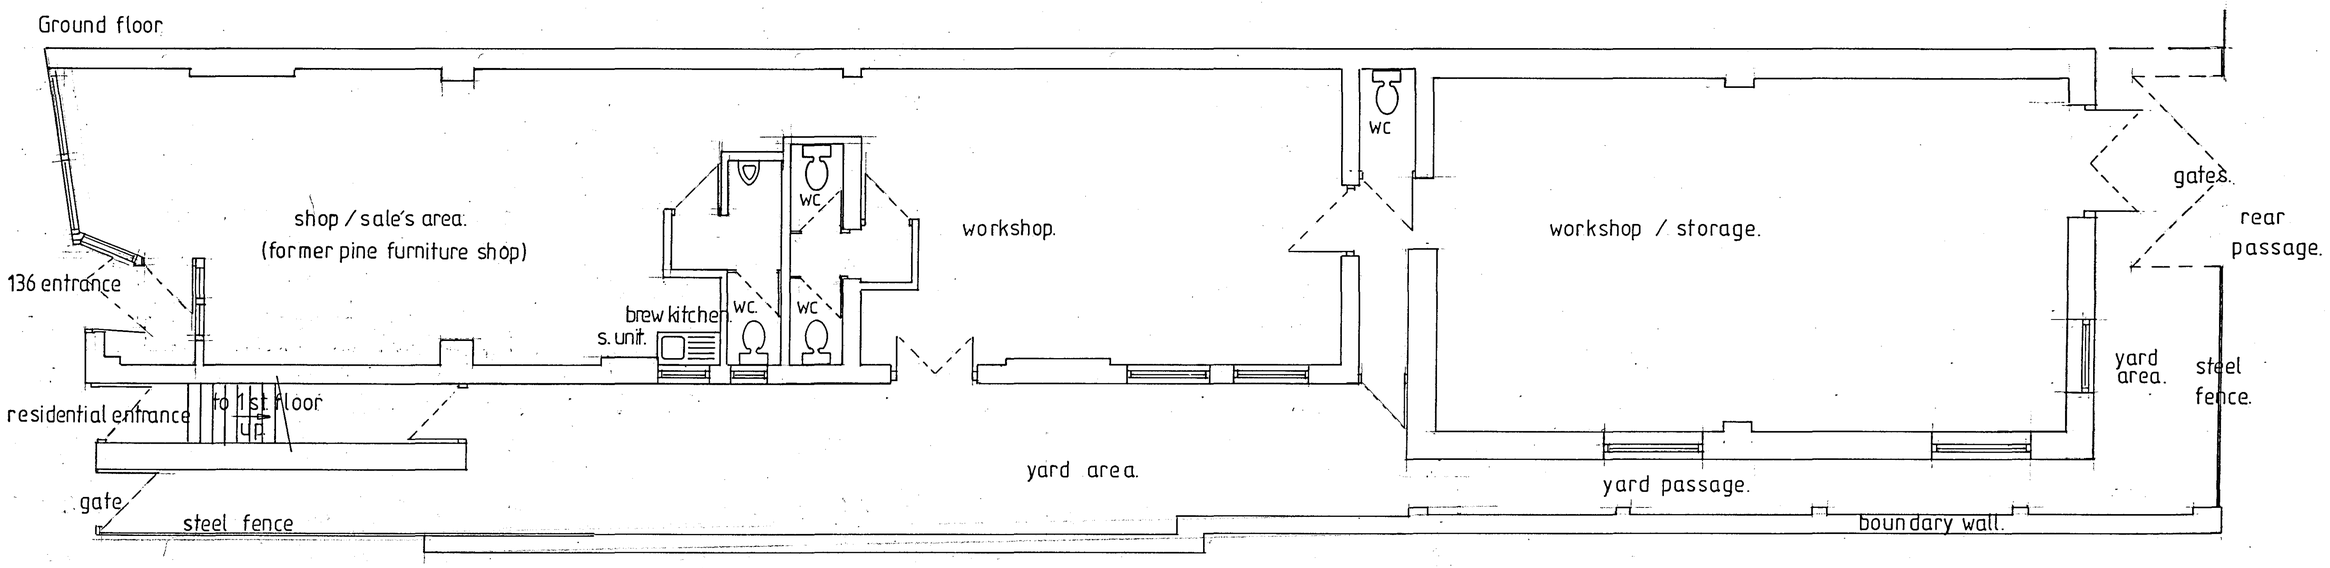

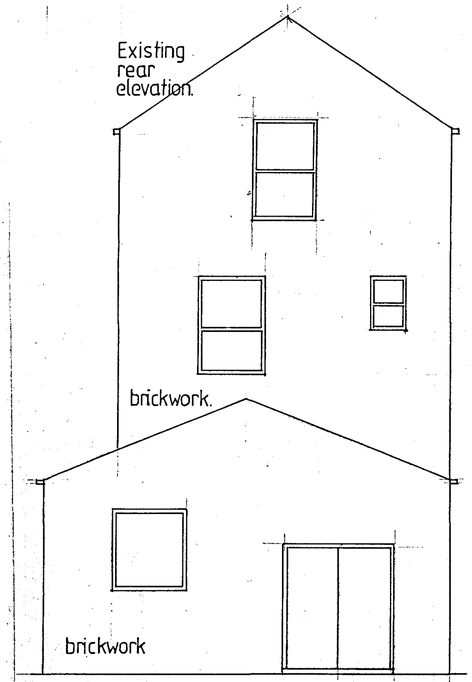

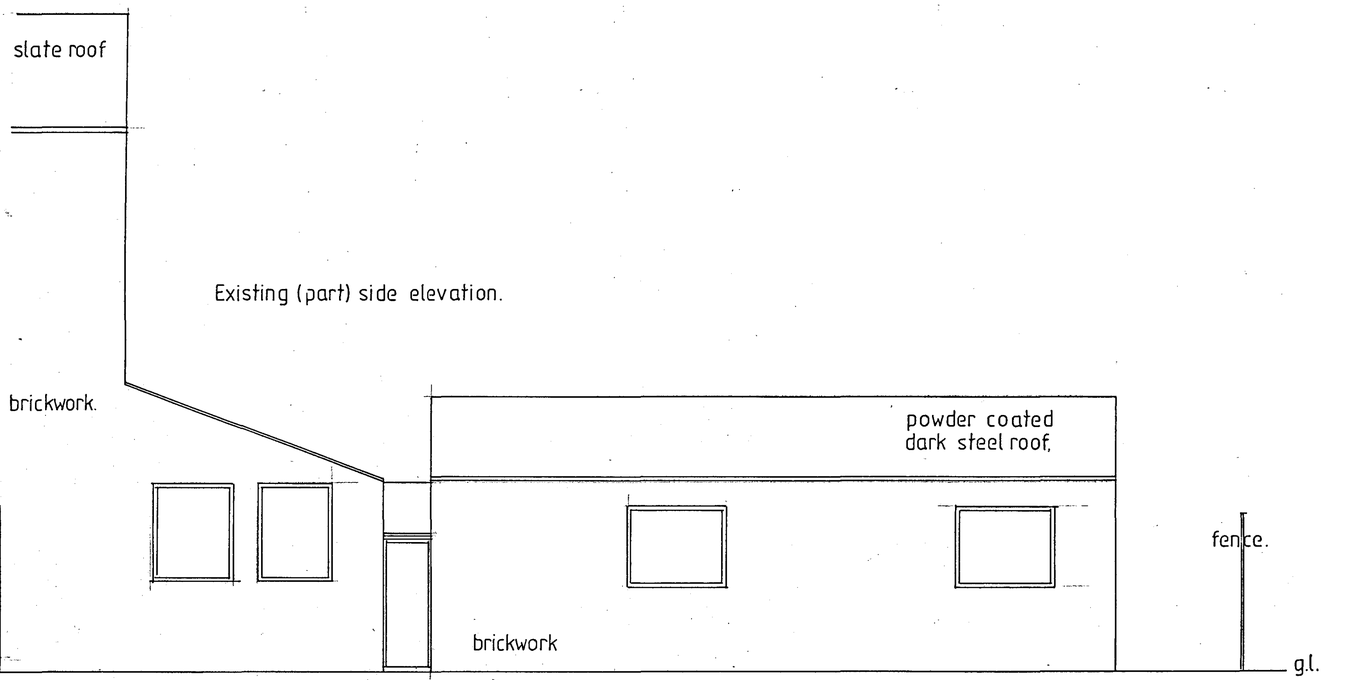

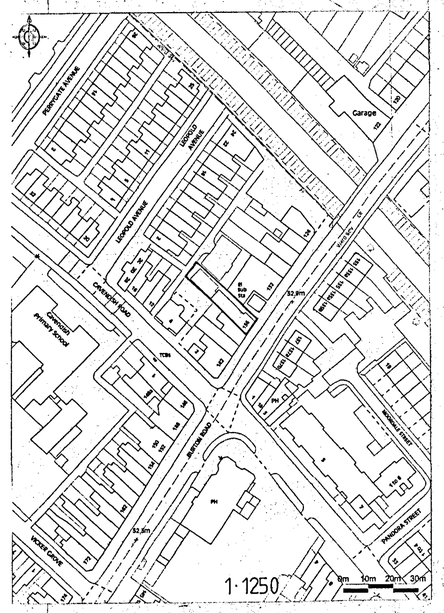

136 Burton Road. Didsbury.
Manchester M20 1JQ

Existing.
Ground floor layout plan.
Rear & side elevations
+location plan.

SCALE 1:50. & 1:1250 | dwg 1.