WEBSTER/LEO KELLY

Scale 1:1250

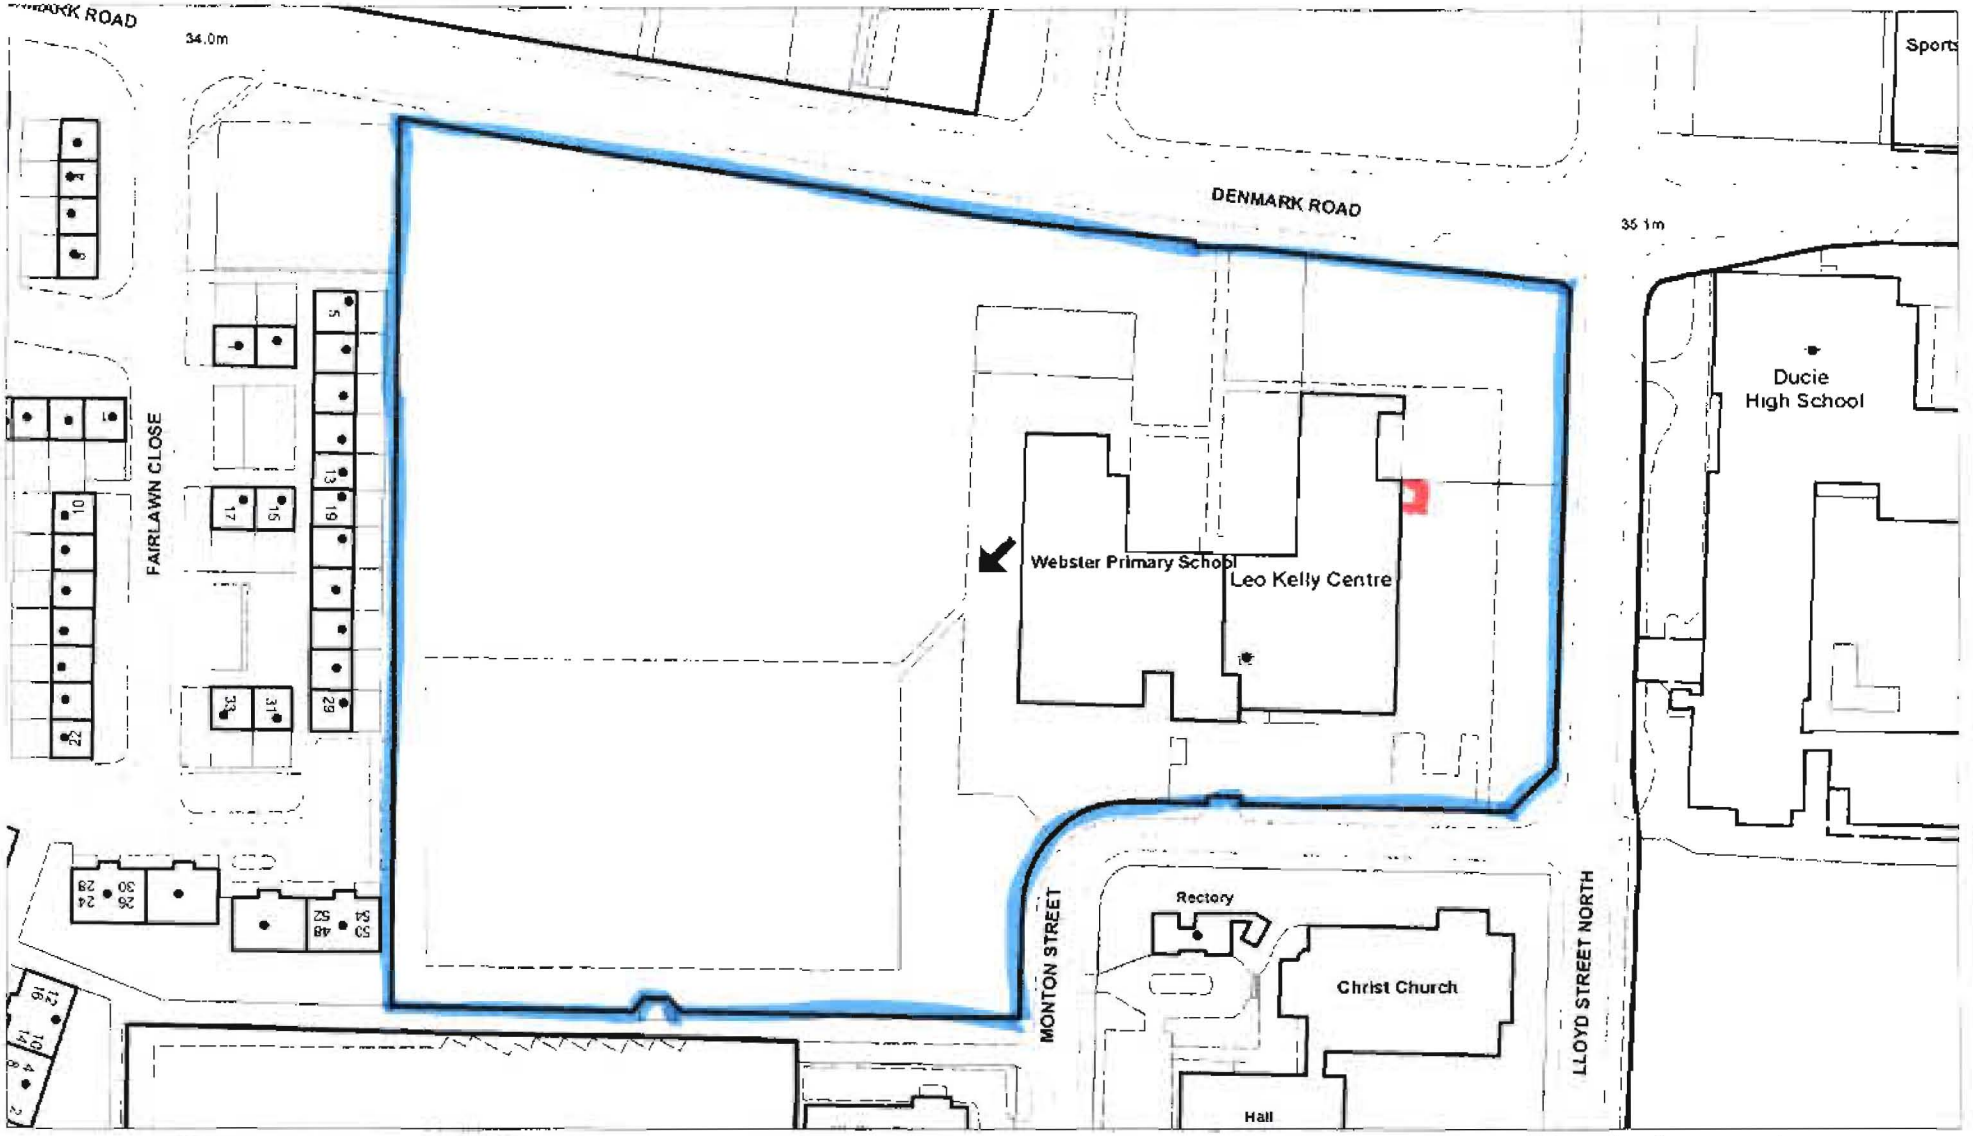

MANCHESTER CITY COUNCIL
EDUCATION DEPARTMENT

School Organisation,
Development and Admissions
Overseas House
Quay Street
Manchester
M3 3BB

No Window

Based Upon the Ordnance Survey mapping with the permission of the Controller of Her Majesty's Stationery Office © Crown copyright. Unauthorised reproduction infringes Crown copyrigh and may lead to prosecution or civil proceedings.

Manchester City Council No. LA076236