
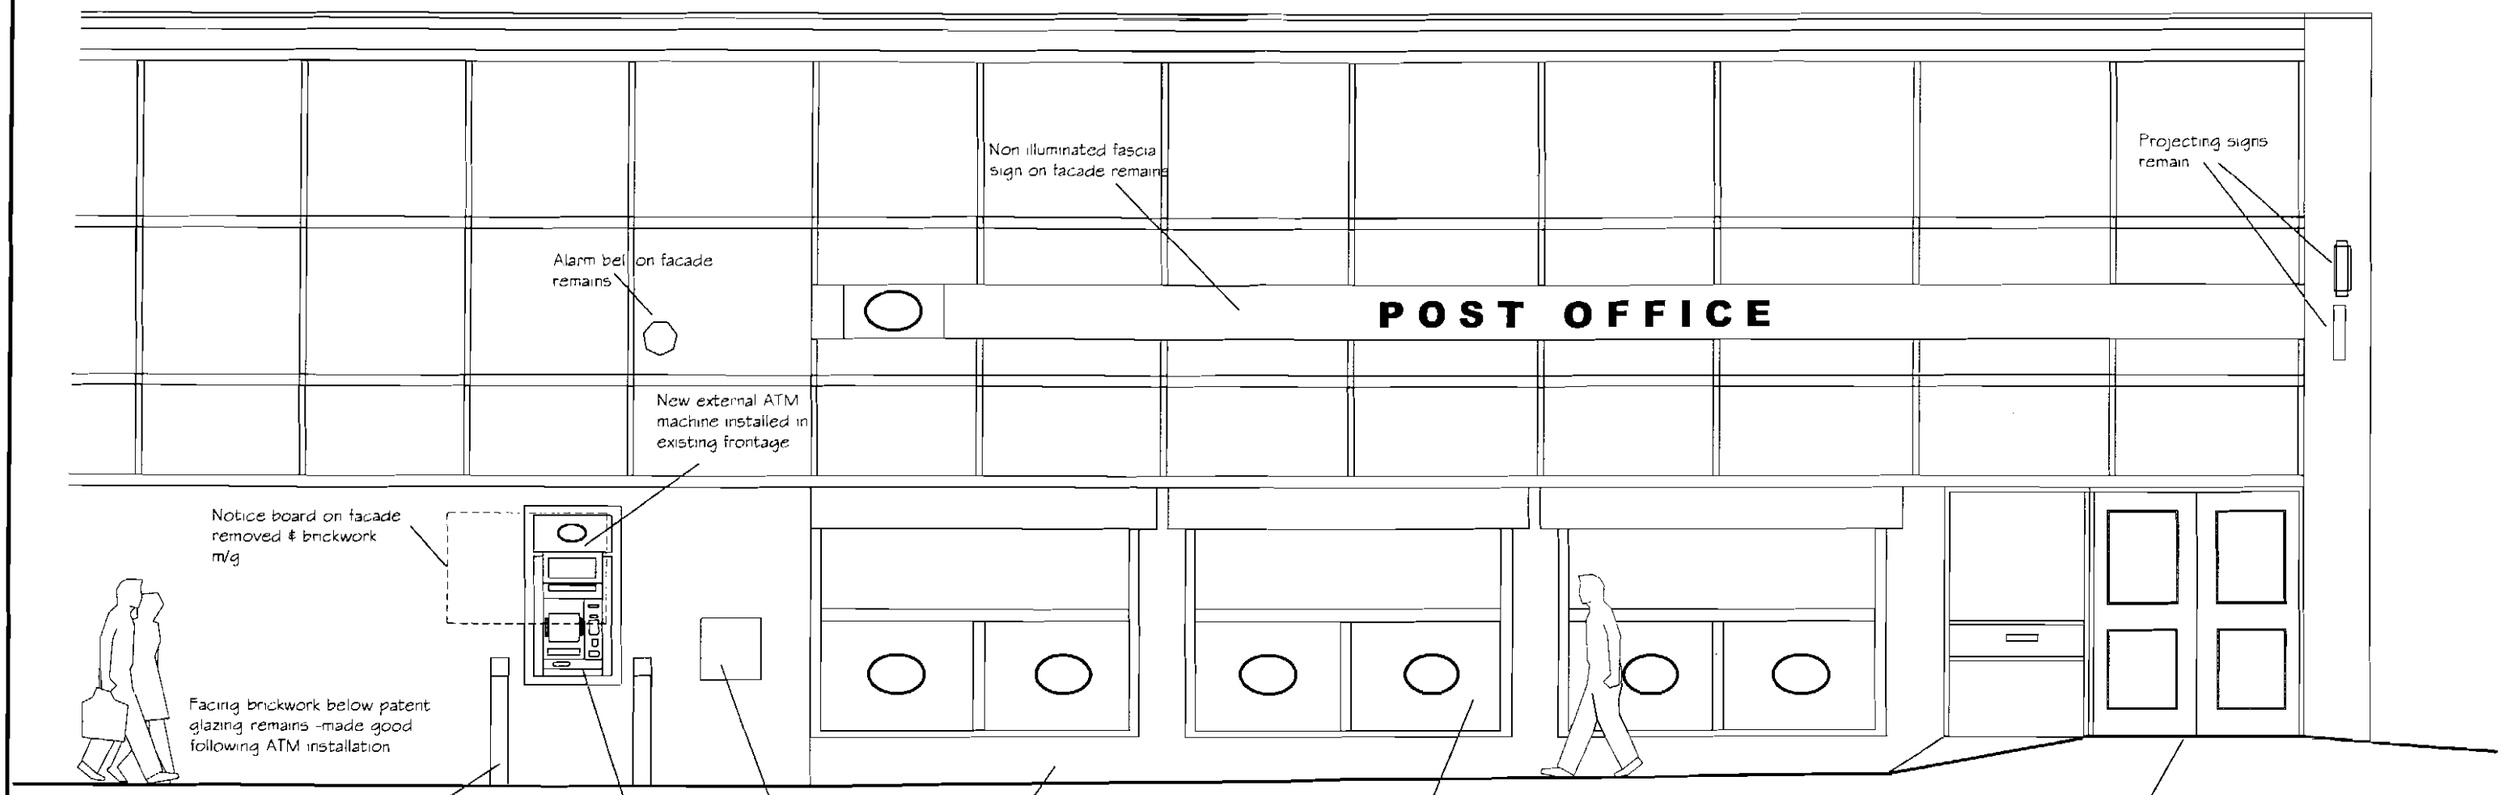


SHOPFRONT ELEVATION (TO STOCKPORT RD) AS PROPOSED

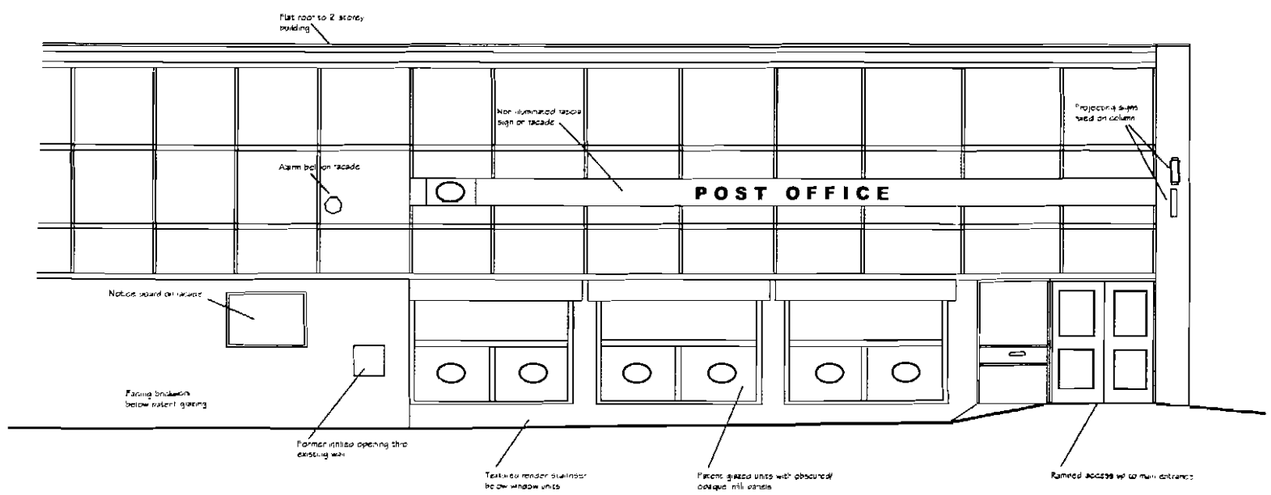

SHOPFRONT ELEVATION (TO STOCKPORT RD) AS EXISTING

WOOD - MITCHELL BUILDING GROUP PLC

Proposed External ATM Installation at:
Stockport Road Post Office, 117 Stockport Road, Manchester, M12 6SB,
for: The Post Office Ltd.

VAUGHAN MONCKTON
ARCHITECTURE
6 BLENHEIM TERRACE, WOODHOUSE LANE,
LEEDS LS2 9HZ
Telephone 0113 245 2636 Fax 0113 242 9929

Drawn	Drawing no.	
PB	1470-153-1	
Scale 1:50 & 100 @ A3	Date April 08	Revision -

Office

Counter

Existing Post Office

lobby

Opening formed in external wall, new ATM installed as shown with brickwork made good to match existing

ATM

Main Entrance

1.20m x 1.20m ATM 'comfort' zone to be applied to external surfacing in front of ATM as shown - using white road marking paint or similar approved

2 no. new external bollards installed in forecourt area - to be 1000mm high, 150mm deep reflective white colour band around top of bollard with 1500mm min clear between bollard & wall.

Patent glazed units with obscured/ opaque infill panels remain

Ramped access up to main entrance remains - no change

Existing forecourt

LARGE FORECOURT TO STOCKPORT ROAD

WOOD - MITCHELL BUILDING GROUP PLC

Proposed External ATM Installation at:
Stockport Road Post Office, 117 Stockport Road, Manchester, M12 6SB,
for: The Post Office Ltd.

VAUGHAN MONCKTON

ARCHITECTURE

6 BLENHEIM TERRACE, WOODHOUSE LANE,
LEEDS LS2 9HZ

Telephone 0113 245 2636 Fax 0113 242 9929

Drawn	Drawing no.	
PB	1470-153-2	
Scale	Date	Revision
1:50 @ A3	April 08	-



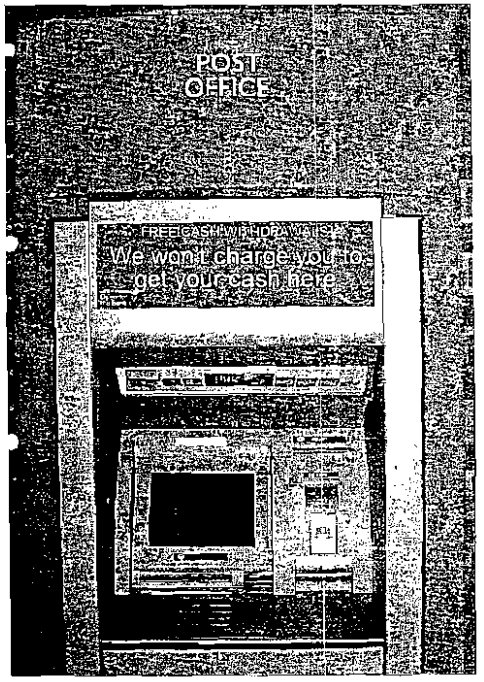


PHOTO OF ATM

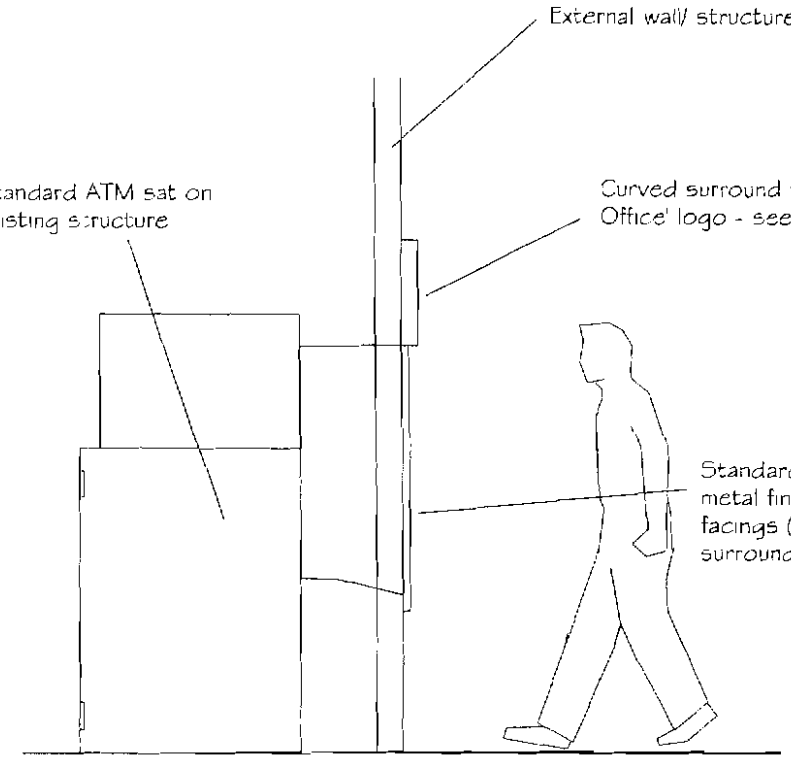

ATM SECTION DETAIL

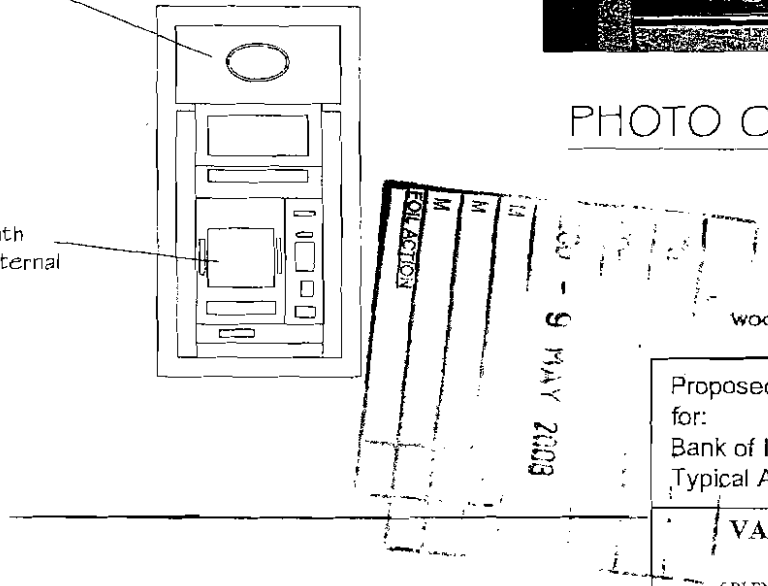

ATM ELEVATION

FOIL ACTION
- 6 MAY 2003

WOOD - MITCHELL BUILDING GROUP PLC

Proposed External ATM Installations for:
Bank of Ireland
Typical ATM Details

VAUGHAN MONCKTON
ARCHITECTURE
6 BLENHEIM TERRACE, WOODHOUSE LANE, LEEDS LS2 9HZ
Telephone 0113 245 2636 Fax 0113 242 9929

Drawn	Drawing no	
PB	1470-6-3	
Scale	Date	Revision
NTS	Aug 06	