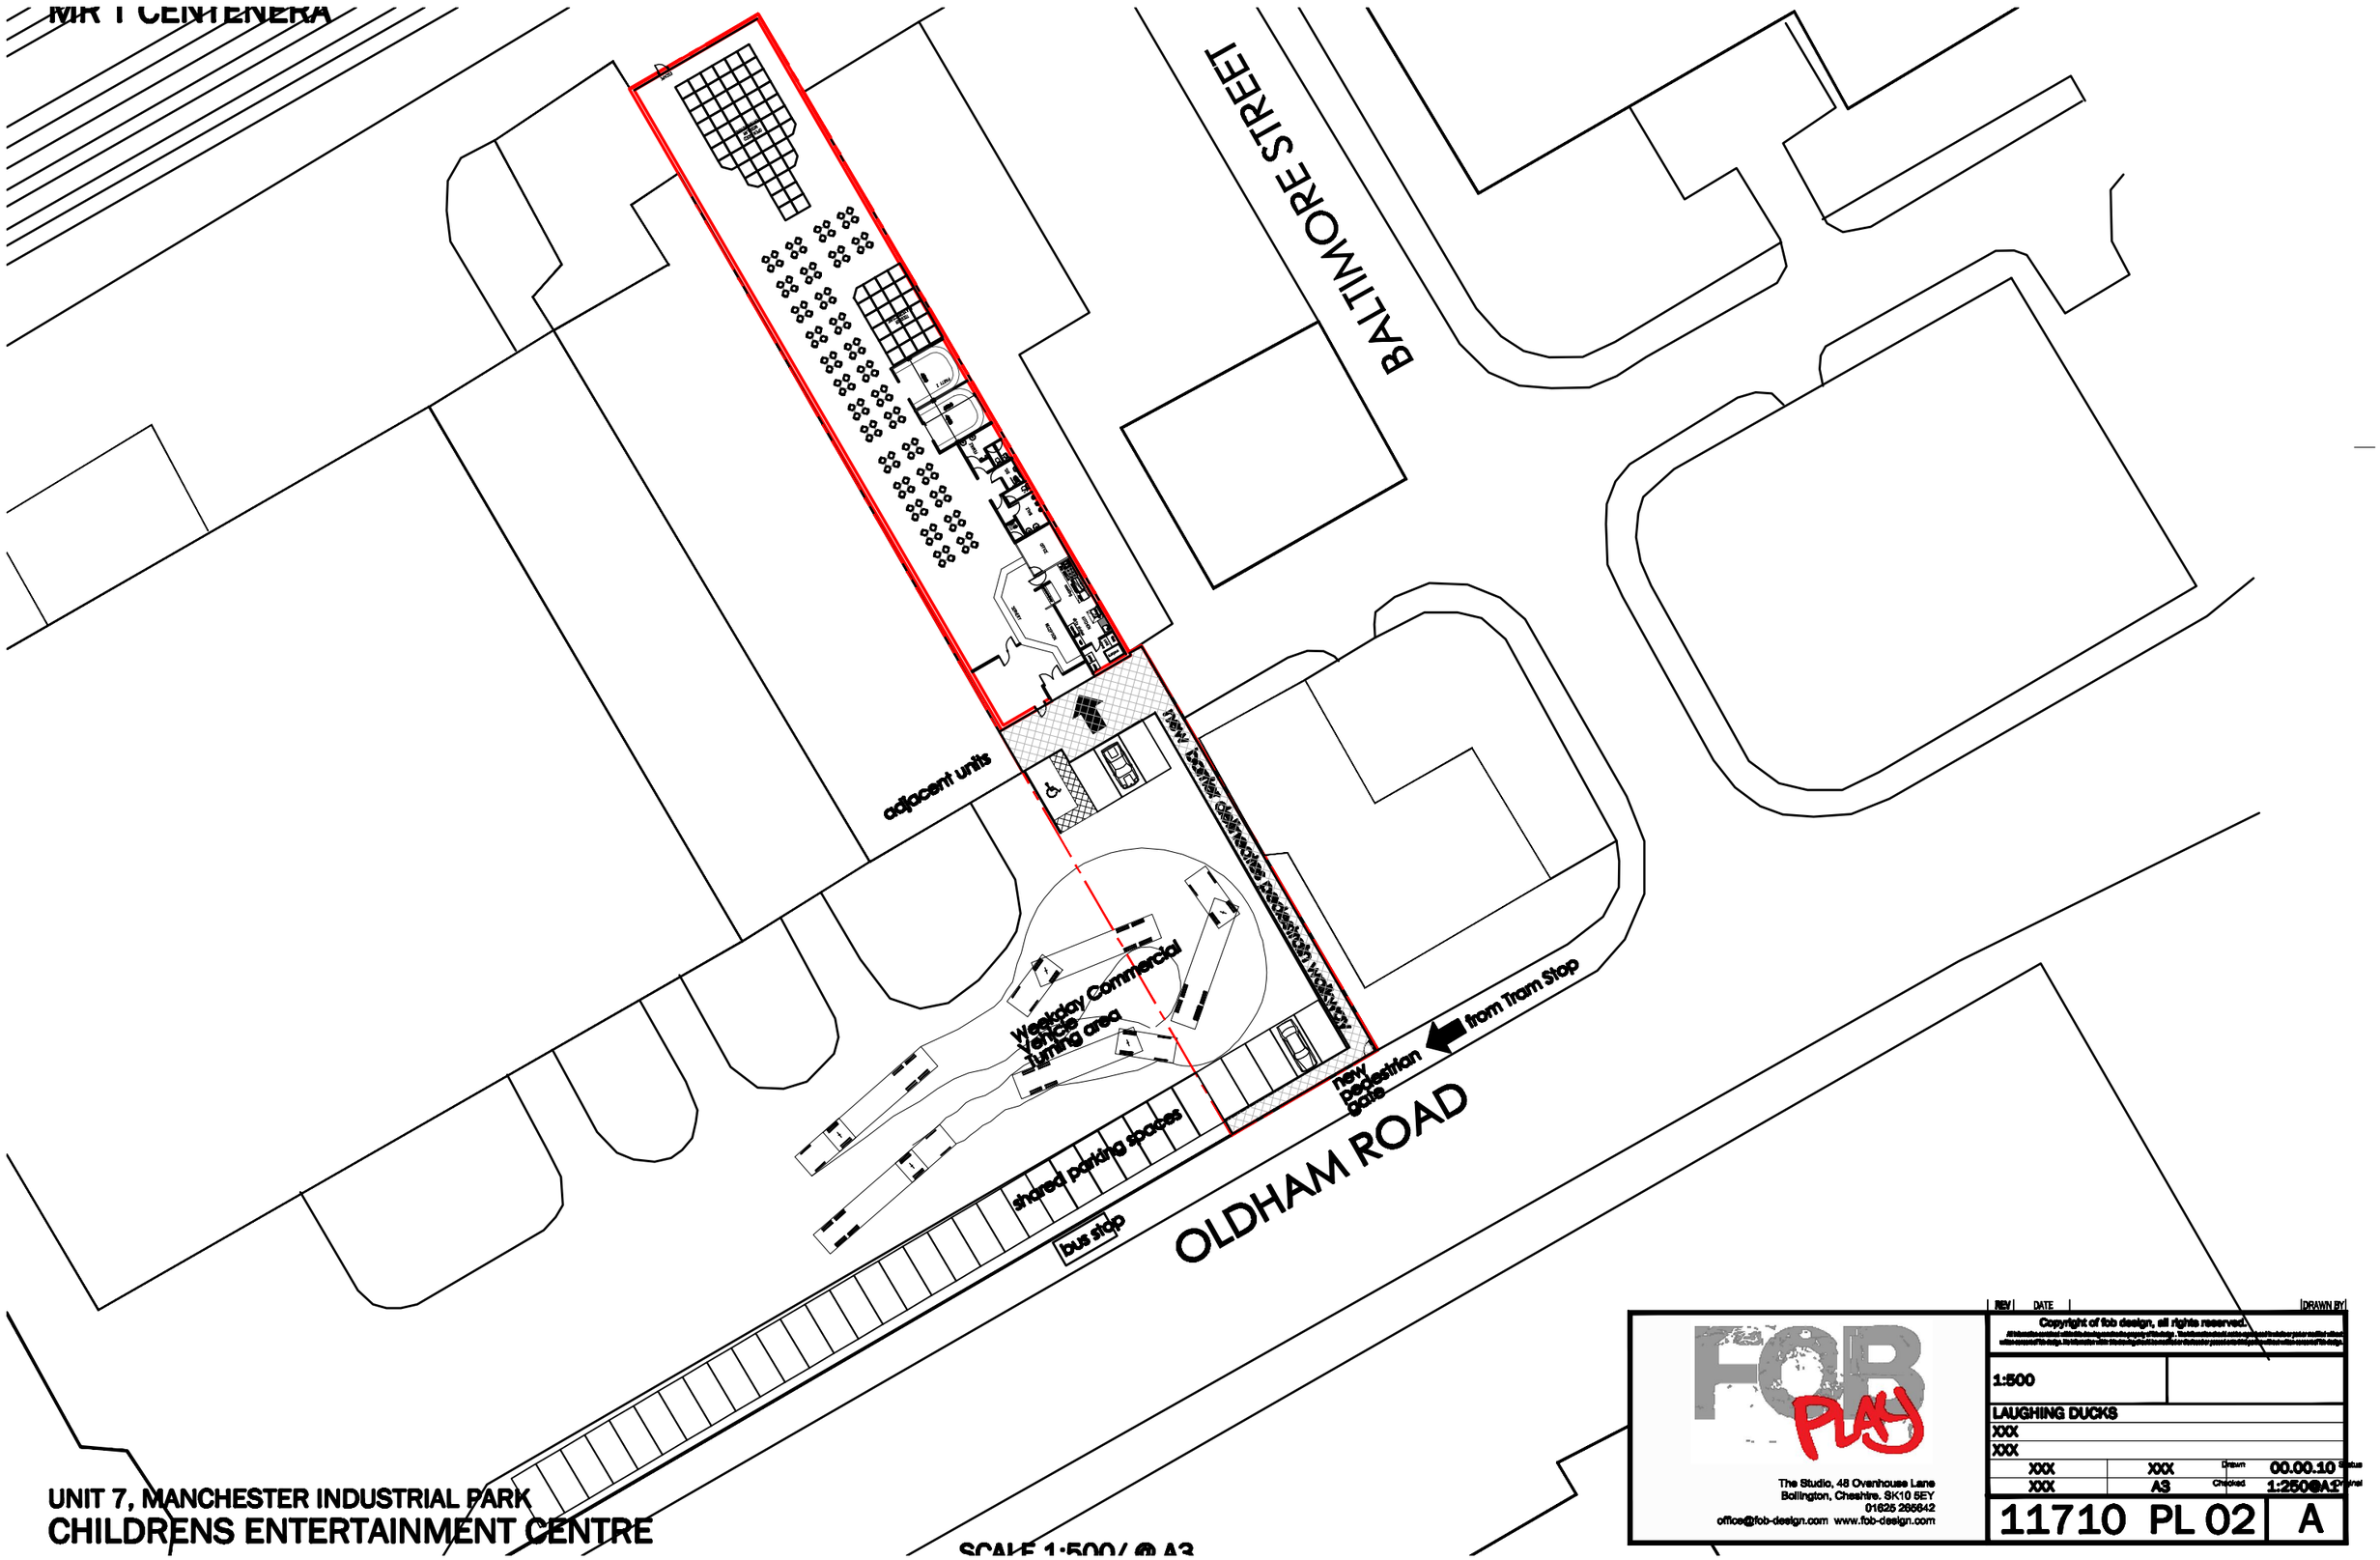


UNIT 7, MANCHESTER INDUSTRIAL PARK
CHILDRENS ENTERTAINMENT CENTRE

SCALE 1:500 / @ A3

FOB PLAY
The Studio, 48 Ovenhouse Lane
Bollington, Cheshire. SK10 5EY
01625 265642
office@fob-design.com www.fob-design.com

REV | DATE | DRAWN BY

Copyright of fob design, all rights reserved.

1:500

LAUGHING DUCKS
XXX
XXX

XXX	XXX	Drawn	00.00.10
XXX	AS	Checked	1:250@A1

11710 PL 02 | A