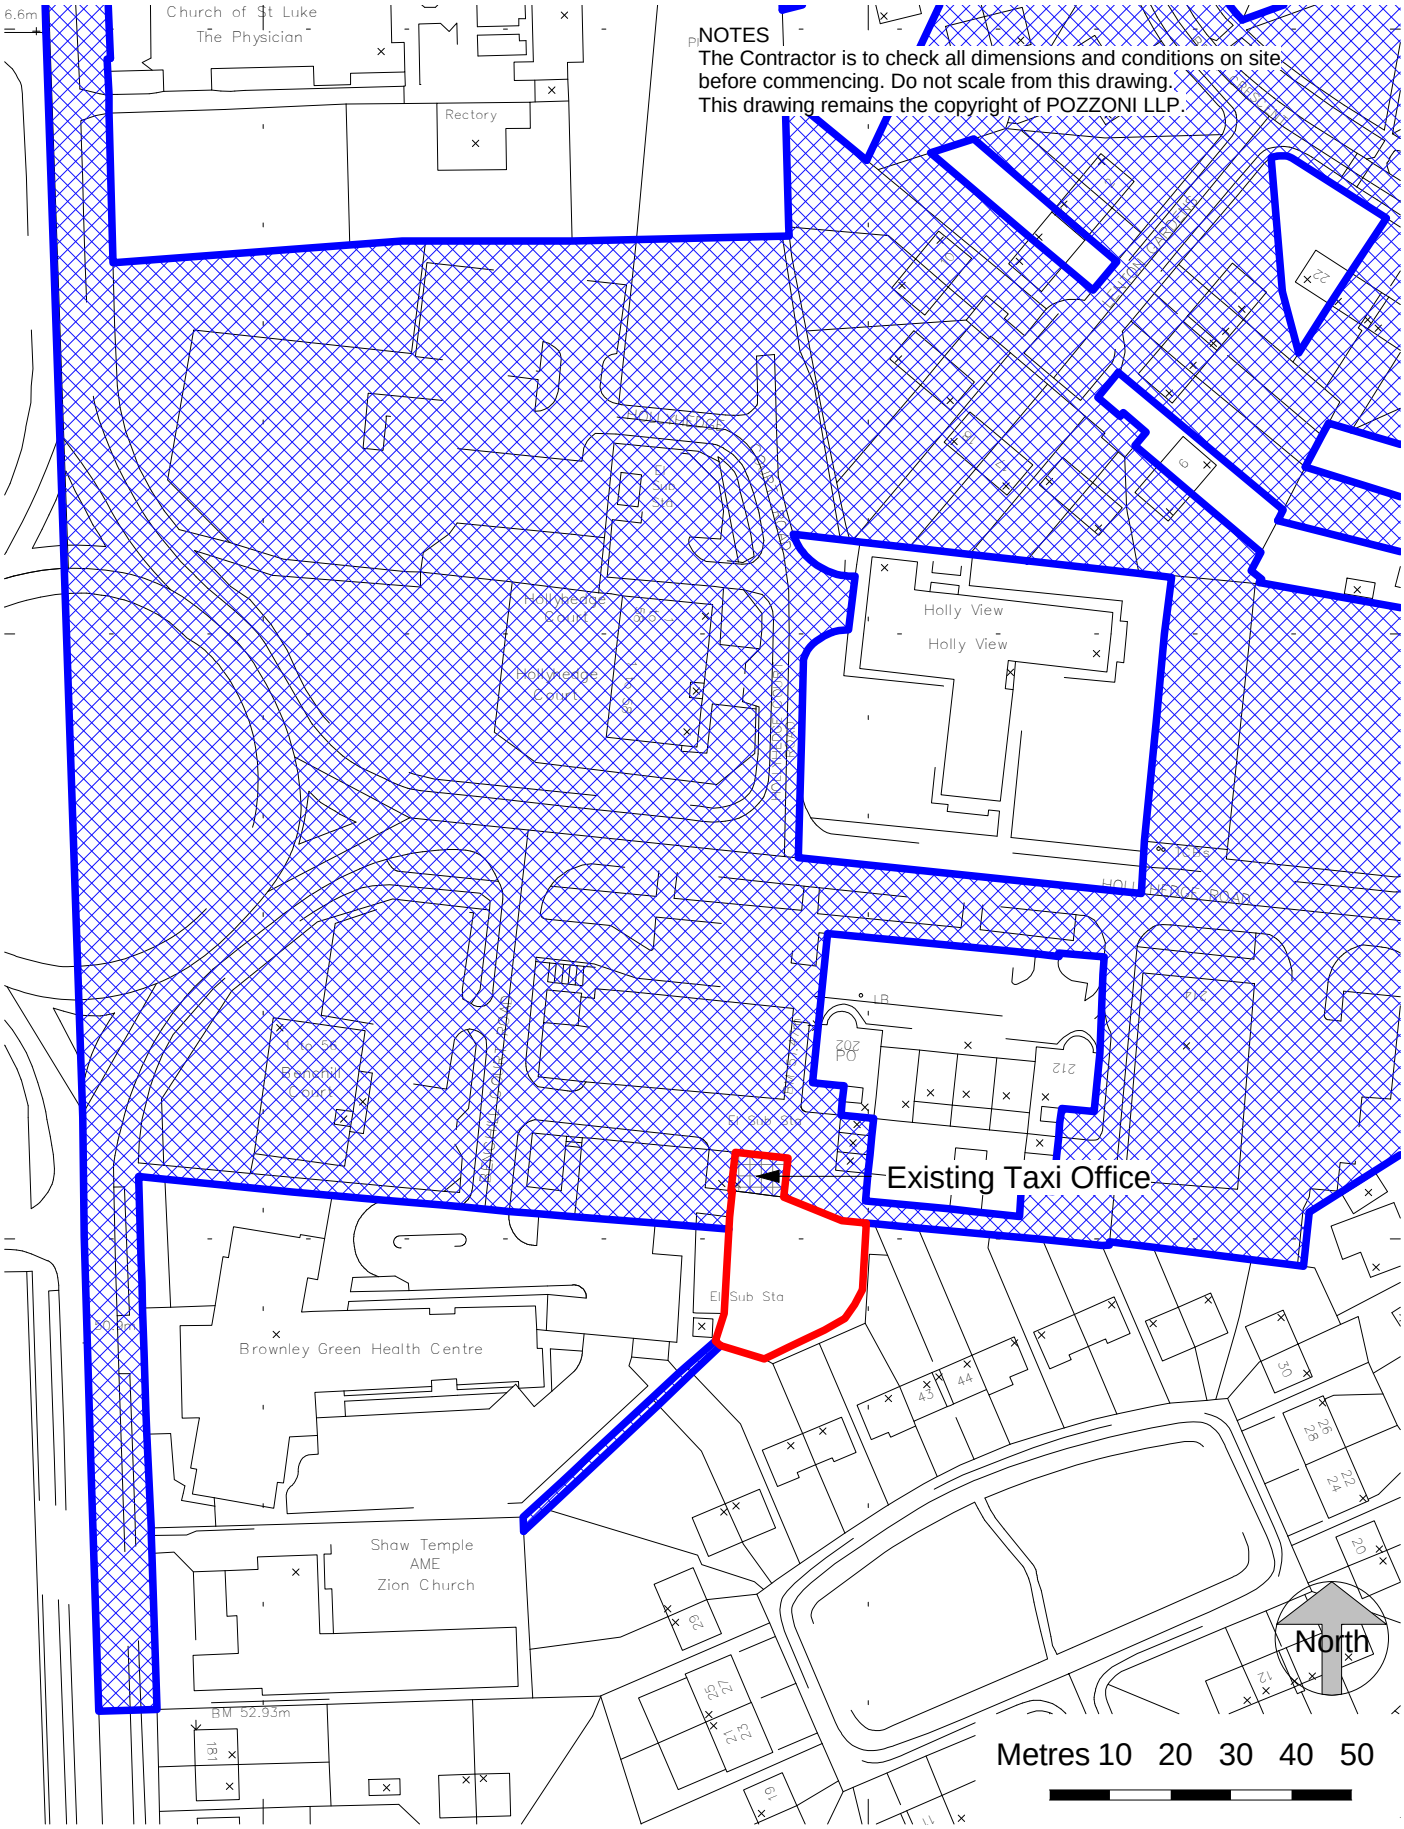

- [ ] Feasibility
- [x] Design
- [ ] Tender
- [ ] Contract
- [ ] Construction
- [ ] As Built

Client
Wythenshawe Community Housing Group

Taxi Office

Drawing
Location Plan

Scale 1 : 1250 @ A4

Drawn CW

Date 21/08/13 Rev

Drg. No. P3642-01 001

POZZONI

T 0161 928 7848
F 0161 926 9428
E architects@pozzoni.co.uk

2 Woodville Road
Altrincham
WA14 2FH