This drawing is copyright & the property of EC Harris & must not be copied in whole or in part without their written permission. Copyright is reserved. ©
This drawing must not be scaled. The Contractor is to report all dimensional discrepancies & errors to the Contract Administrator prior to construction commencing.
It is essential that this drawing is read in conjunction with all specifications/schedule of works & that all works are included for.

Existing

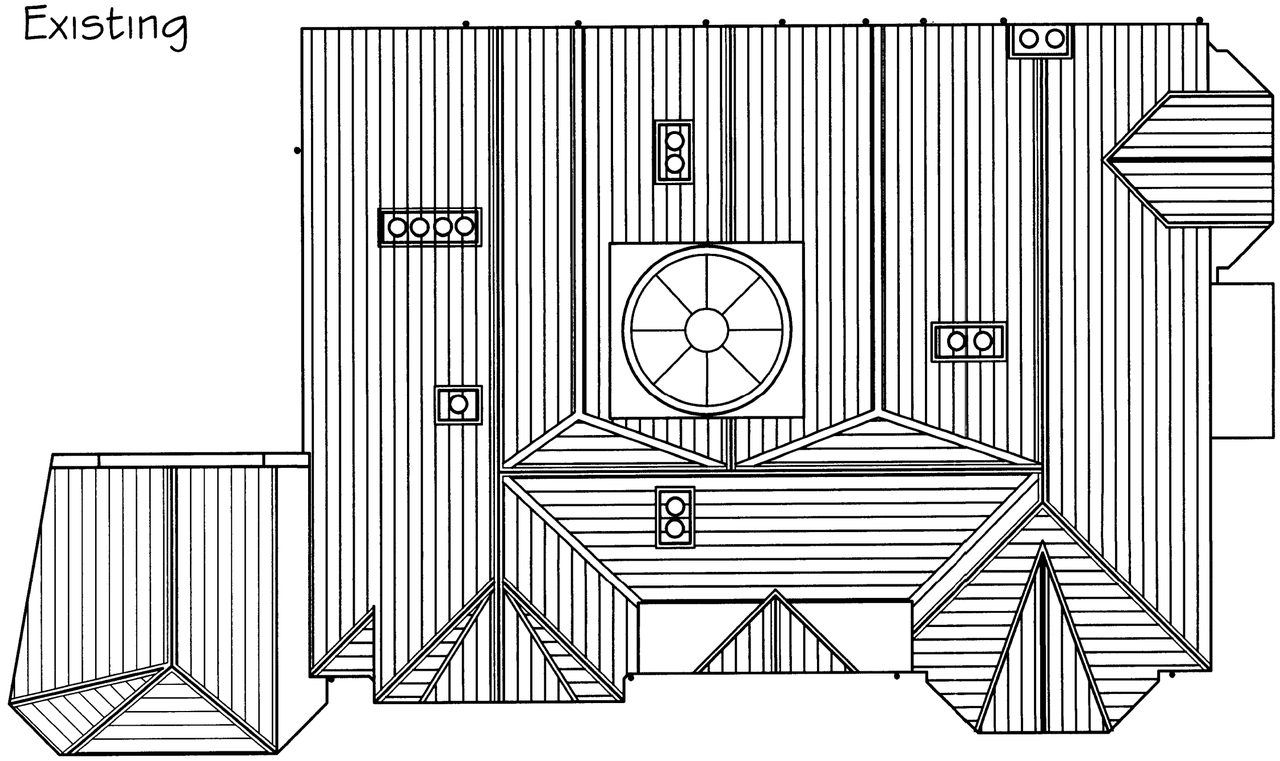

Proposed

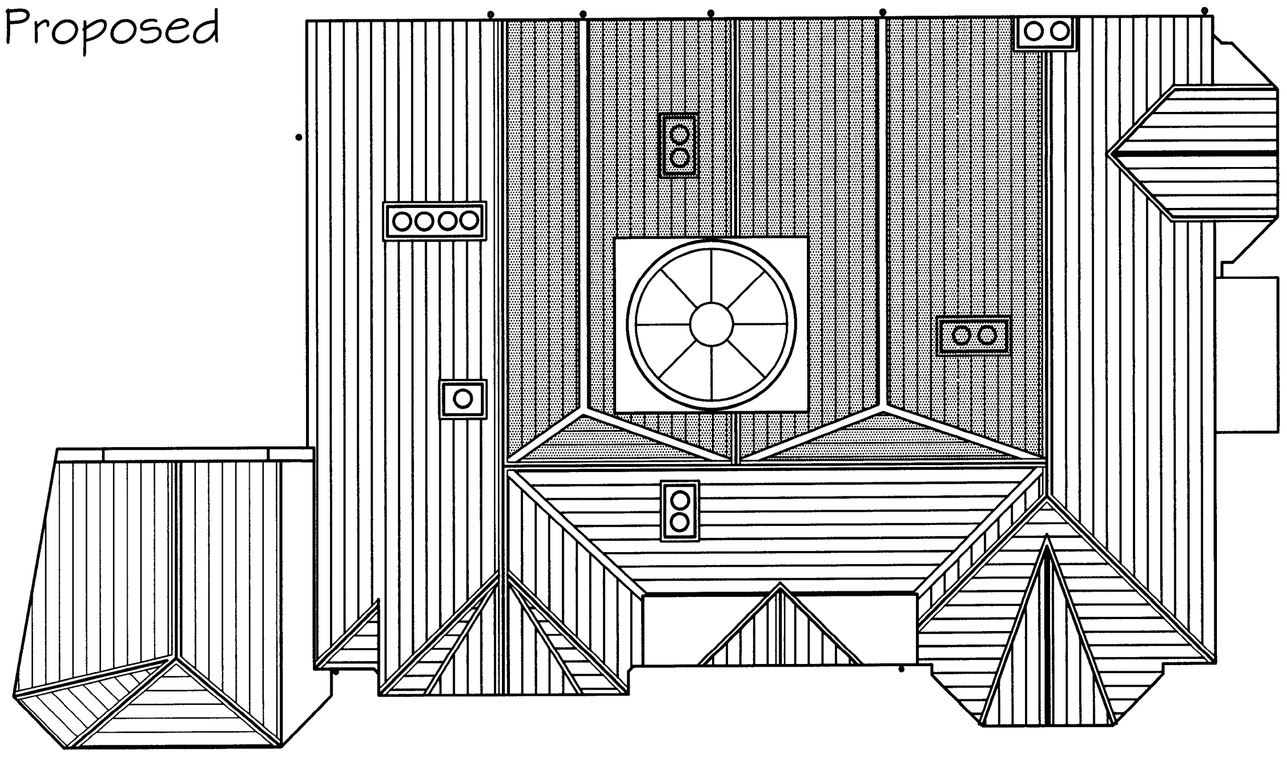

Notes

Area of new roof slates.

Area reslated using existing salvaged slates.

Roof to Annex previously reslated.

It is proposed to completely overhaul the existing roof. The existing slate will be re-used to the front and side elevations that are visible from ground level to maintain the historical appearance. The internal faces of the roof that are not visible from ground level will be finished with new slate if it is not possible to re-use the existing.

All internal soil vent pipes, roof ventilation air extraction terminals will penetrate the roof in the hidden internal area if they are deemed necessary.

PLANNING
ACK'D
REPLIED
RECD 18 DEC 2007
M
M
M
INT RECD
DATE

Revisions	Comments	Dates
Client Riverside Housing Group		Date Nov 2007 Drawn MAS
Project title Newbury House 80 Daisy Bank Road, Rusholme		Approved Scale 1:100@A2
Drawing title Roof Plan Existing and Proposed		Job No. 207/1821 Dwg. No. 05

EC HARRIS

EC HARRIS LLP
The Royal Exchange, Manchester, M2 7EH
Tel: 0161 214 0214 Fax: 0161 214 0215
information@echarris.com
www.echarris.com
Delivering better value results for clients

P:\Business Units\BU25 L Public\Projects\207\1800\1821 Newbury House\Drawings\Planning drawings.dwg