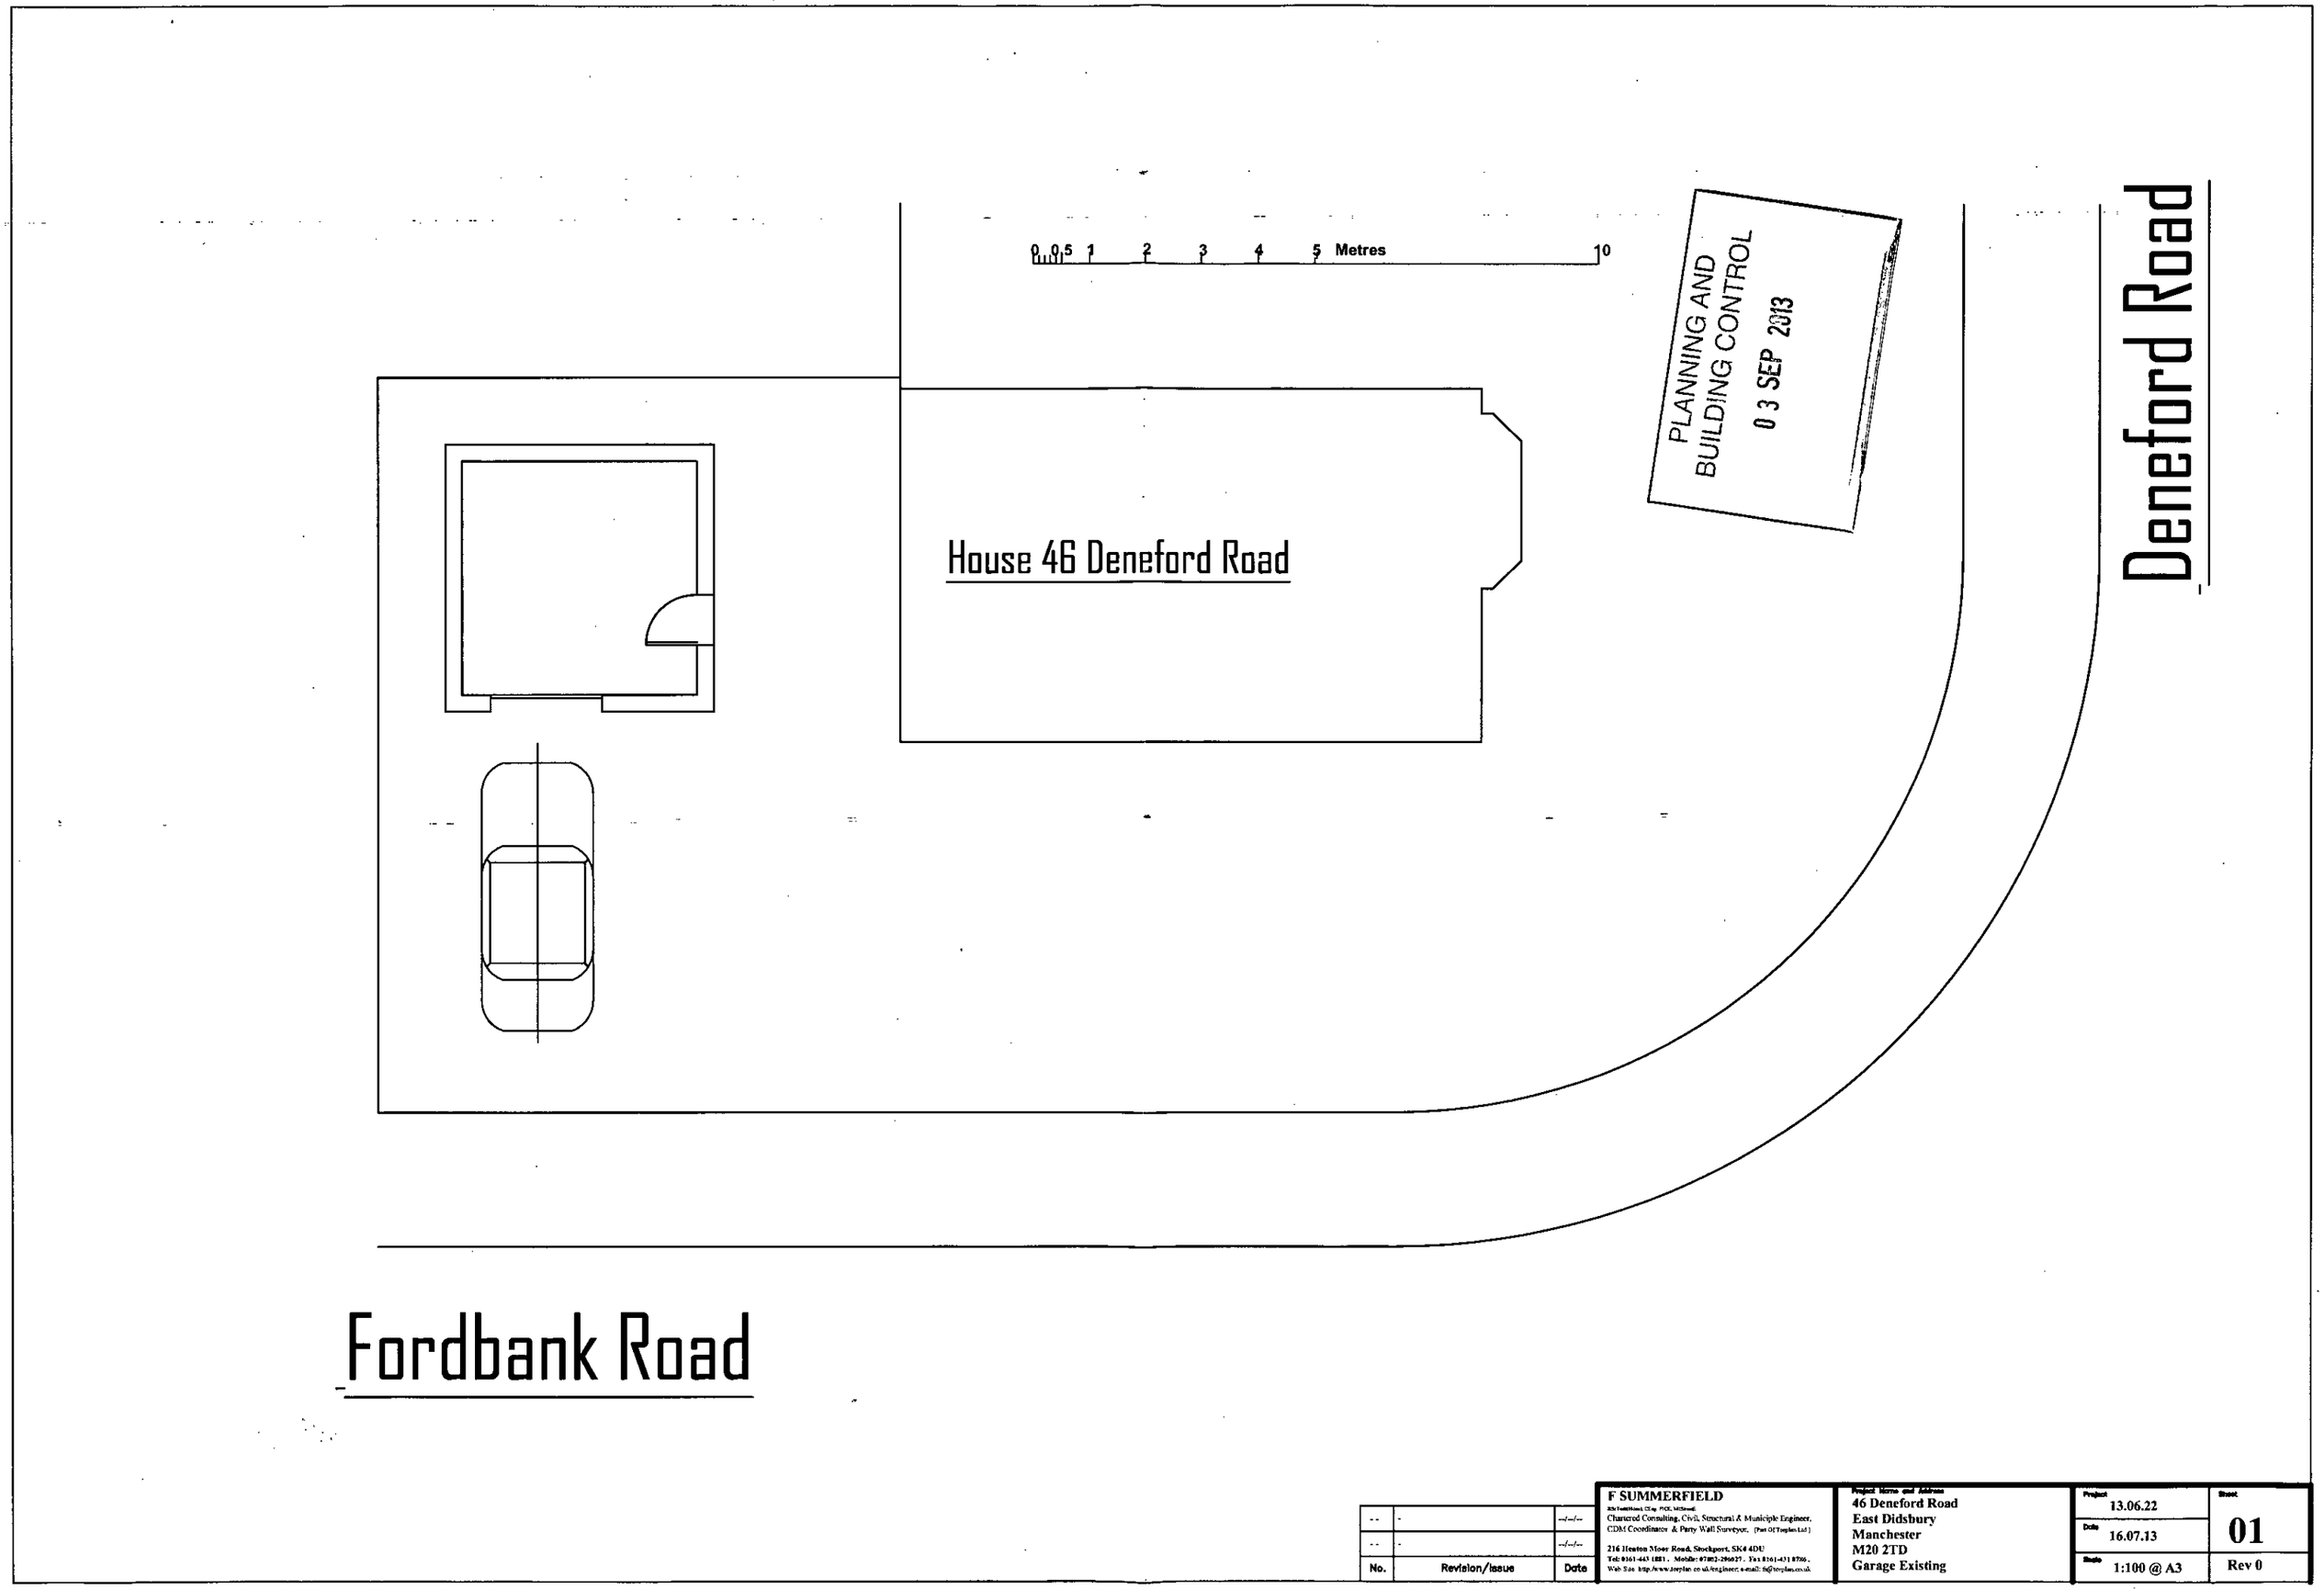

No.	Revision/Issue	Date
--	-	--/--/--
--	-	--/--/--

F SUMMERFIELD
RS/Tech/Hons. Chap. FICE, MCSmed.
Chartered Consulting, Civil, Structural & Municiple Engineer,
CDM Coordinator & Party Wall Surveyor. [Part Of Toeplan Ltd.]
216 Heaton Moor Road, Stockport, SK4 4DU
Tel: 0161-443 1881. Mobile: 07802-296027. Fax 0161-431 0786.
Web Site http://www.toeplan.co.uk/engineer; e-mail: fs@toeplan.co.uk

Project Name and Address
46 Deneford Road
East Didsbury
Manchester
M20 2TD
Garage Existing

Project	13.06.22
Date	16.07.13
Scale	1:100 @ A3
Sheet	01
	Rev 0

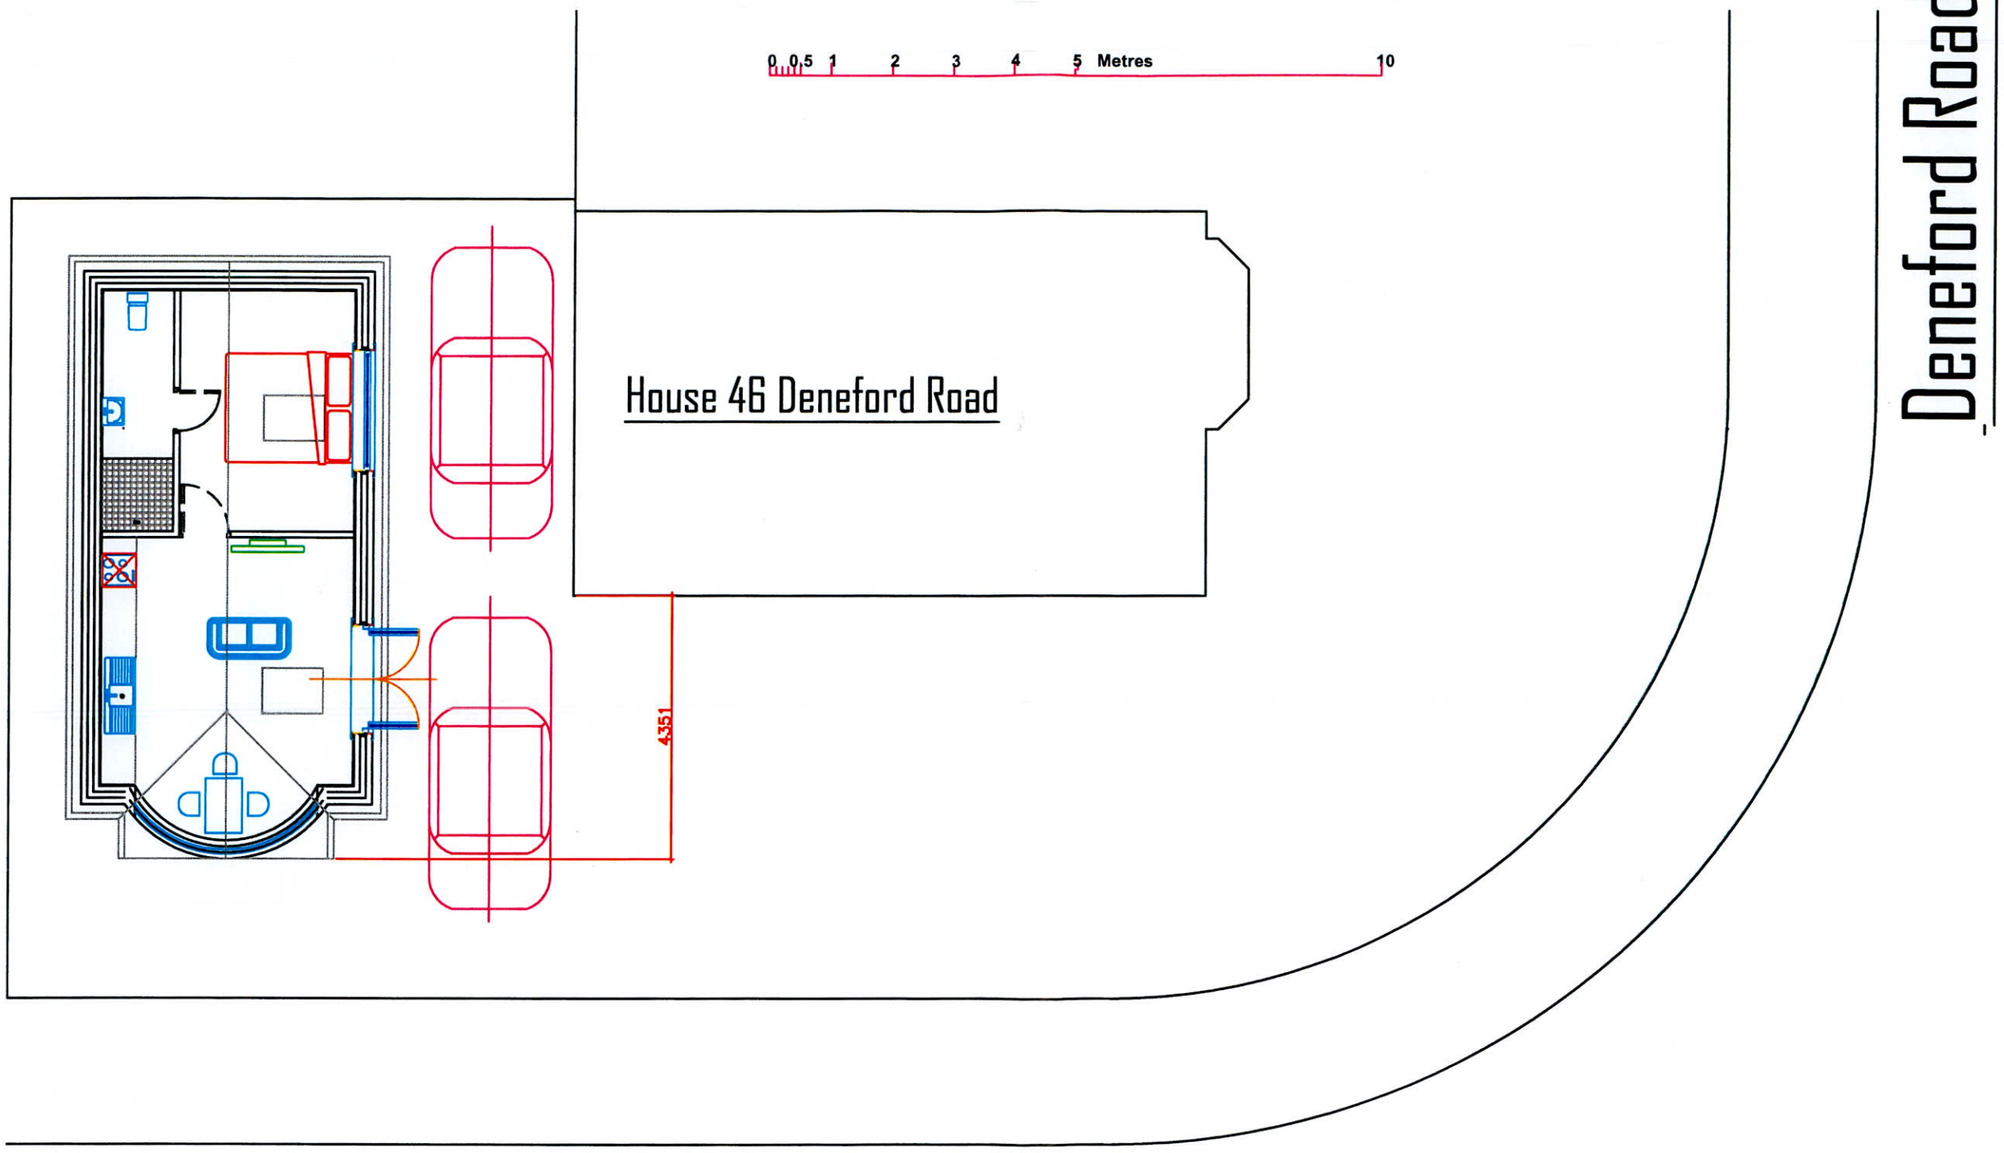

No.	Revision/Issue	Date
--	-	--/--/--
Rev A	Minor Modifications	26/07/13

F SUMMERFIELD
BSc Tech(Hons), CEng, FICE, MIStructE
Chartered Consulting, Civil, Structural & Municiple Engineer.
CDM Coordinator & Party Wall Surveyor. [Part Of Toeplan Ltd.]
216 Heaton Moor Road, Stockport, SK4 4DU
Tel: 0161-443 1881 . Mobile: 07802-296027 . Fax 0161-431 0786 .
Web Site: http://www.toeplan.co.uk/engineer, e-mail: fs@toeplan.co.uk

Project Name and Address
46 Deneford Road
East Didsbury
Manchester
M20 2TD
Conversion of garage

Project	Sheet
13.06.22	02
Date: 16.07.13	
Scale: 1:100 @ A3	Rev A

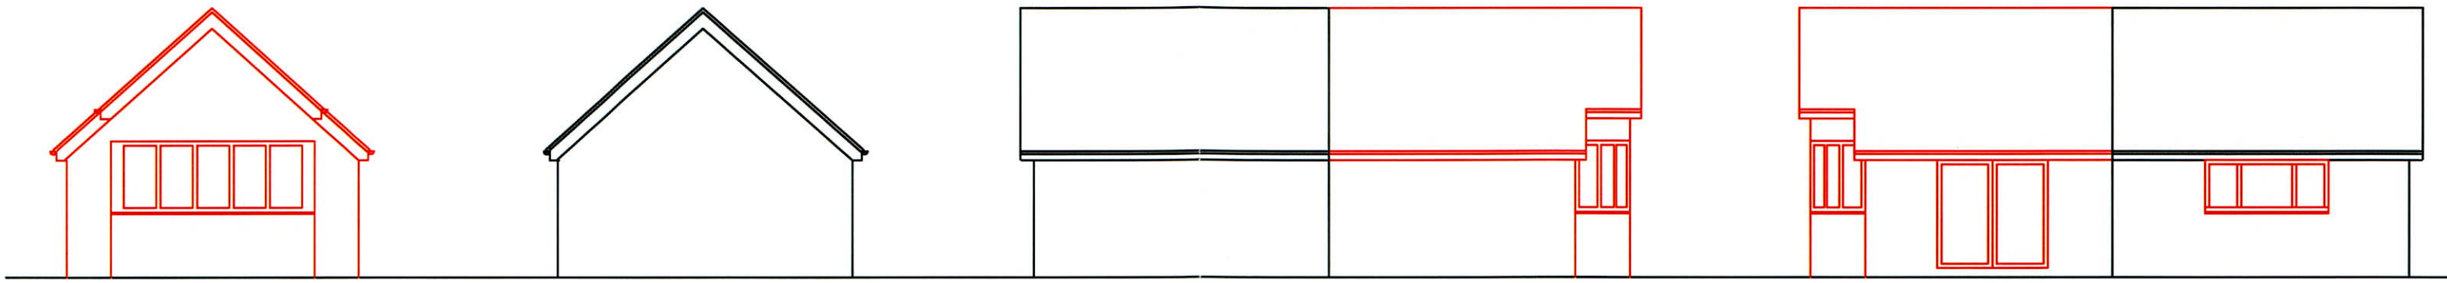

Front Rear Outside Flank Inside Flank

Proposed

0 0.5 1 2 3 4 5 Metres 10

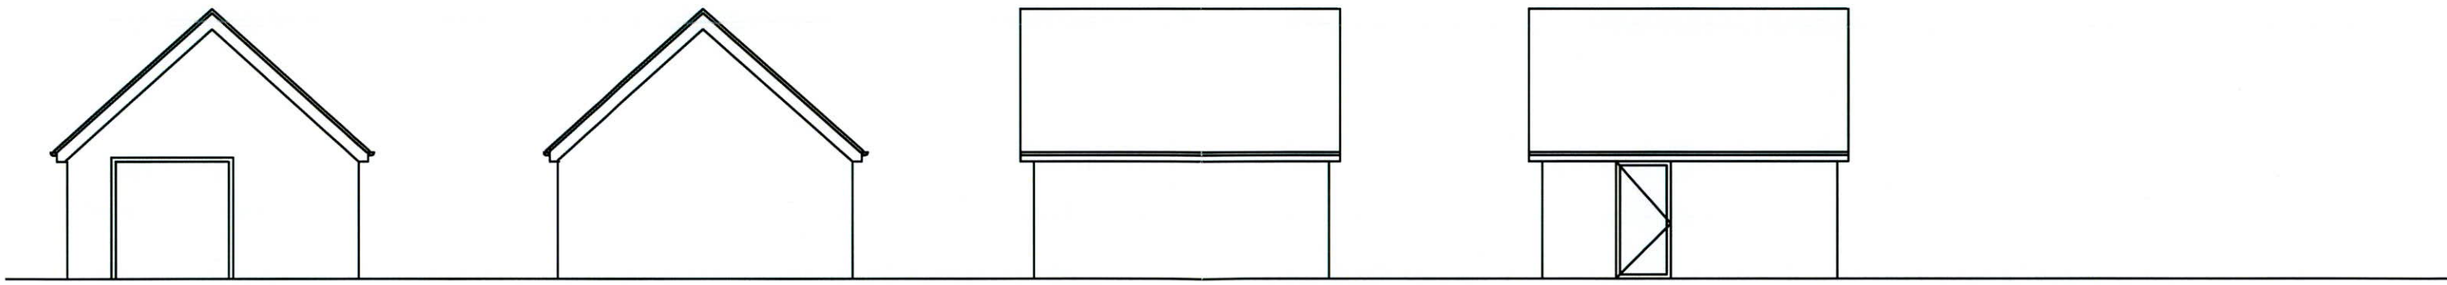

Front Rear Outside Flank Inside Flank

Existing

No.	Revision/Issue	Date
- -	-	--/--/--

F SUMMERFIELD
BSc(Tech)Hons), CEng, FICE, MIStructE
Chartered Consulting, Civil, Structural & Municiple Engineer,
CDM Coordinator & Party Wall Surveyor. [Part Of Toeplan Ltd]

216 Heaton Moor Road, Stockport, SK4 4DU
Tel: 0161-443 1881 . Mobile: 07802-296027 . Fax 0161-431 0786 .
Web Site: http://www.toeplan.co.uk/engineer, e-mail: fs@toeplan.co.uk

Project Name and Address
46 Deneford Road
East Didsbury
Manchester
M20 2TD
Conversion of garage

Project	Sheet
13.06.22	03
Date: 16.07.13	
Scale: 1:100 @ A3	Rev 0