




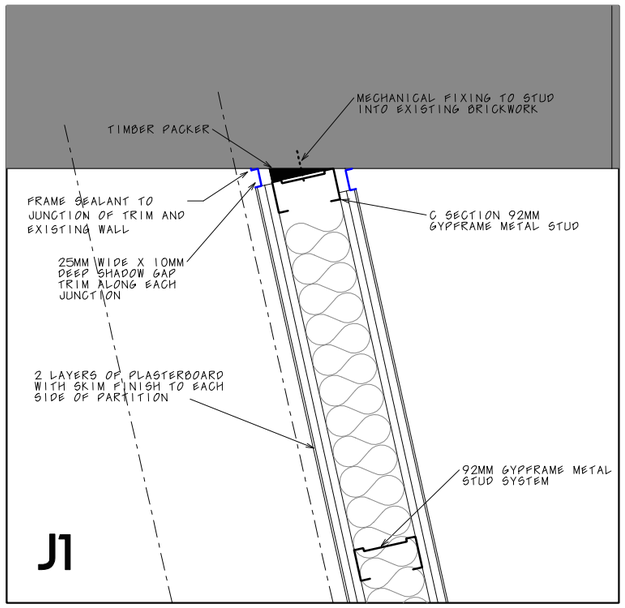


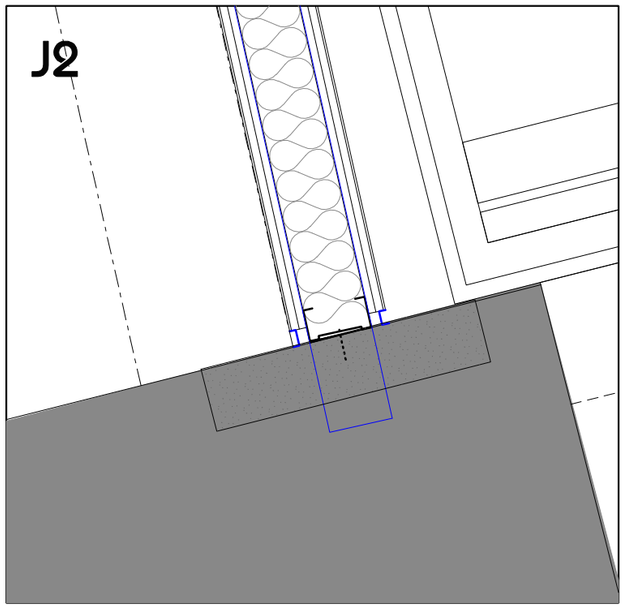


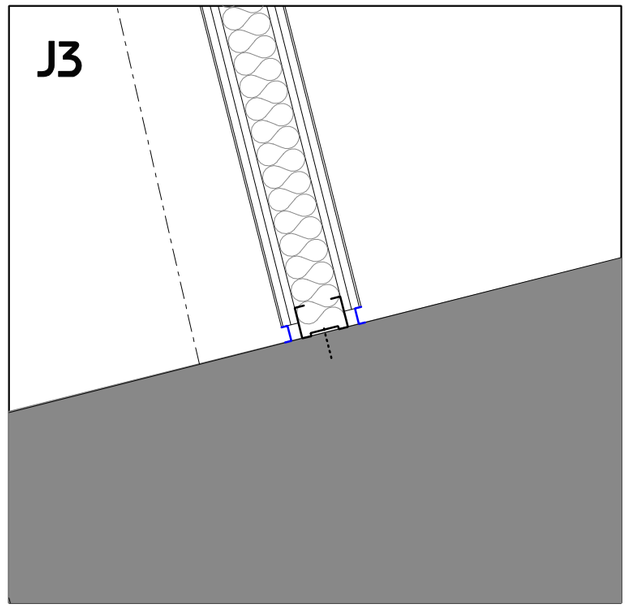

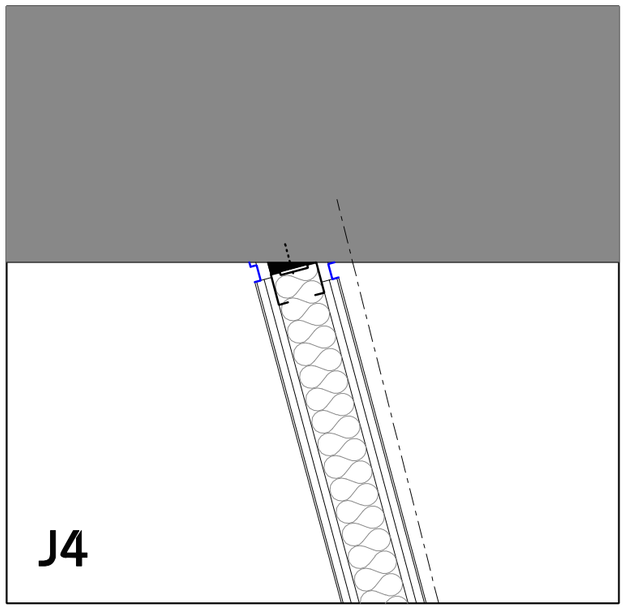

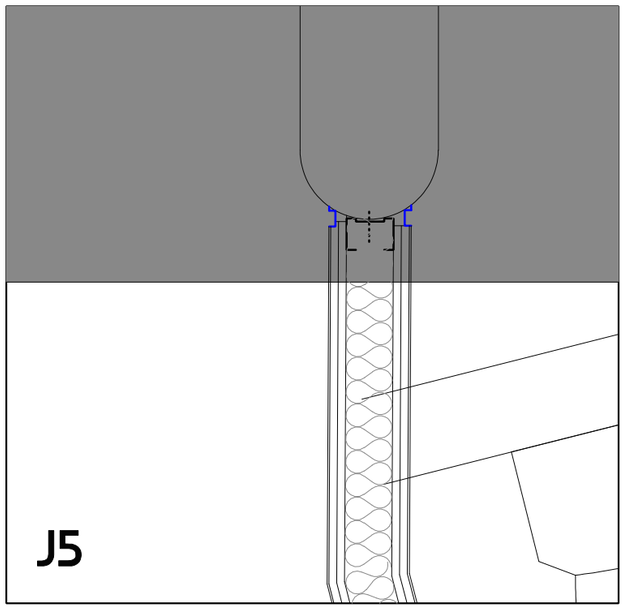

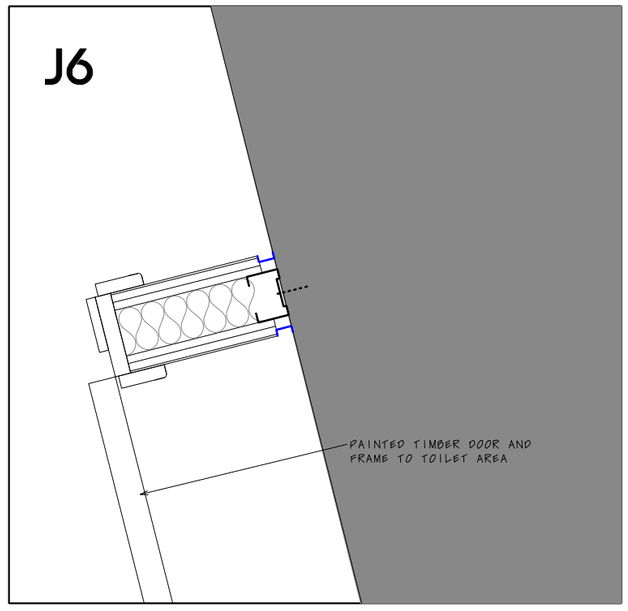

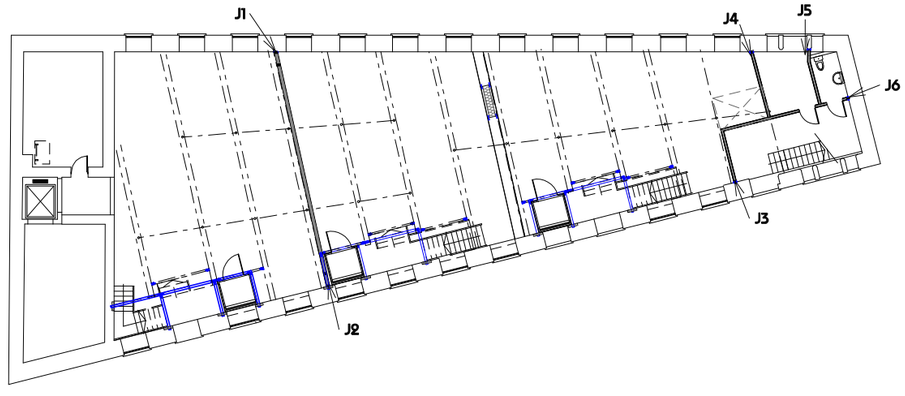

A 12/08 lift removed

linberg
design associates limited
1 - 5 The Downs, Altrincham Cheshire, WA14 2QD
(t) 0161 923 0396/0397 (f) 0161 923 0391 (e) mail@linberg.co.uk

Drg Title :
Partition junction detail
Basement plan
Revised

Project Title :
Bradley House
Newton Street
Manchester M1
Mr Chowdhary

Drg No. : PP16

Revision : A

Scale : 1:10 @ A3

Drawn By / Date : JML