

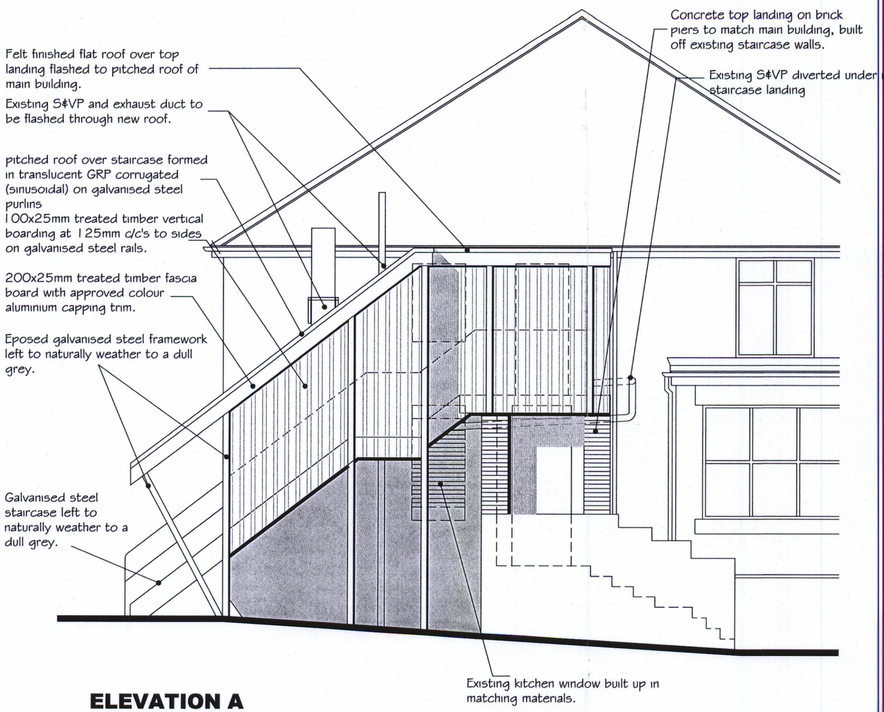



ELEVATION A

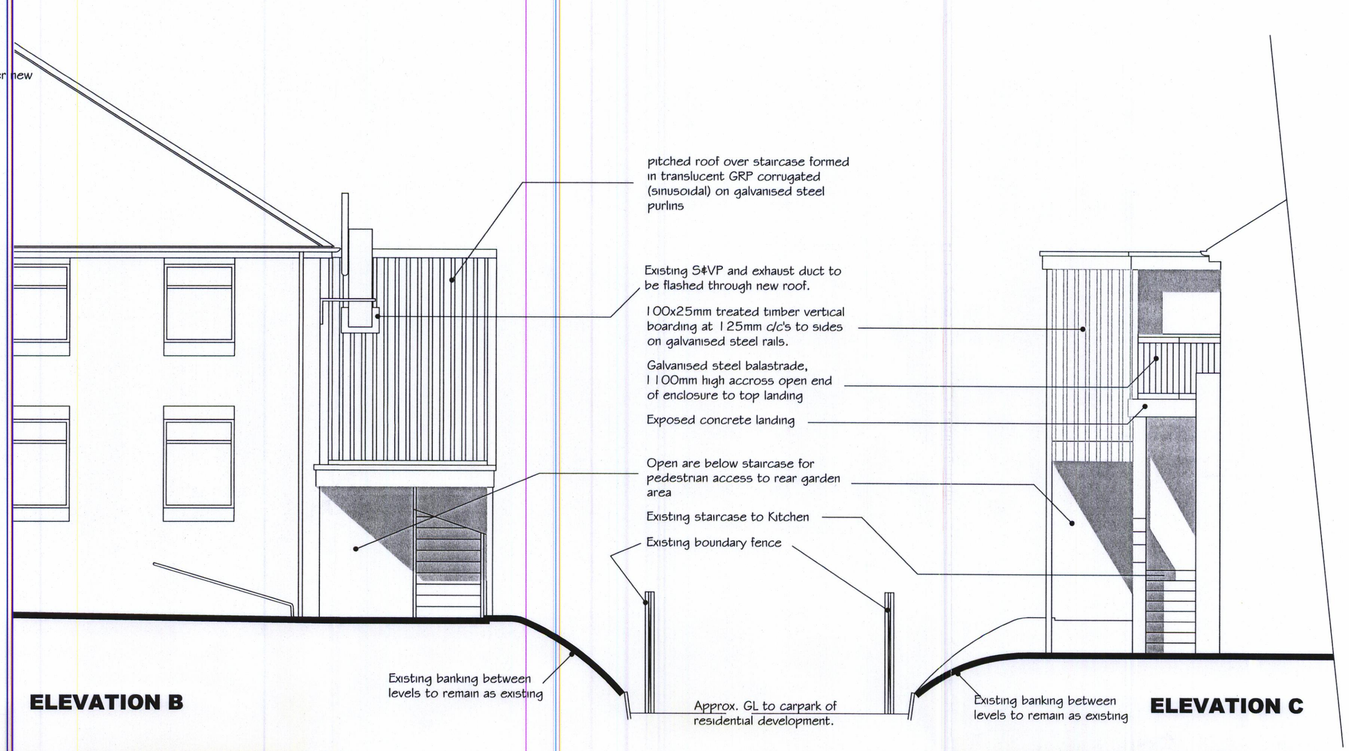

ELEVATION B **ELEVATION C**

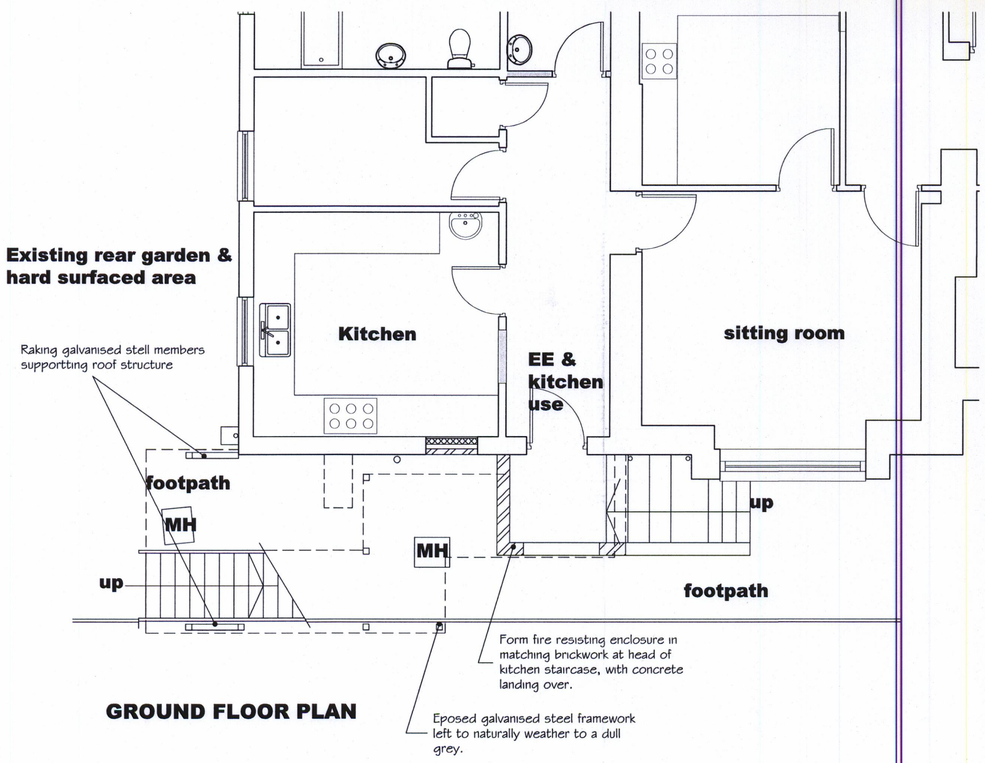

GROUND FLOOR PLAN

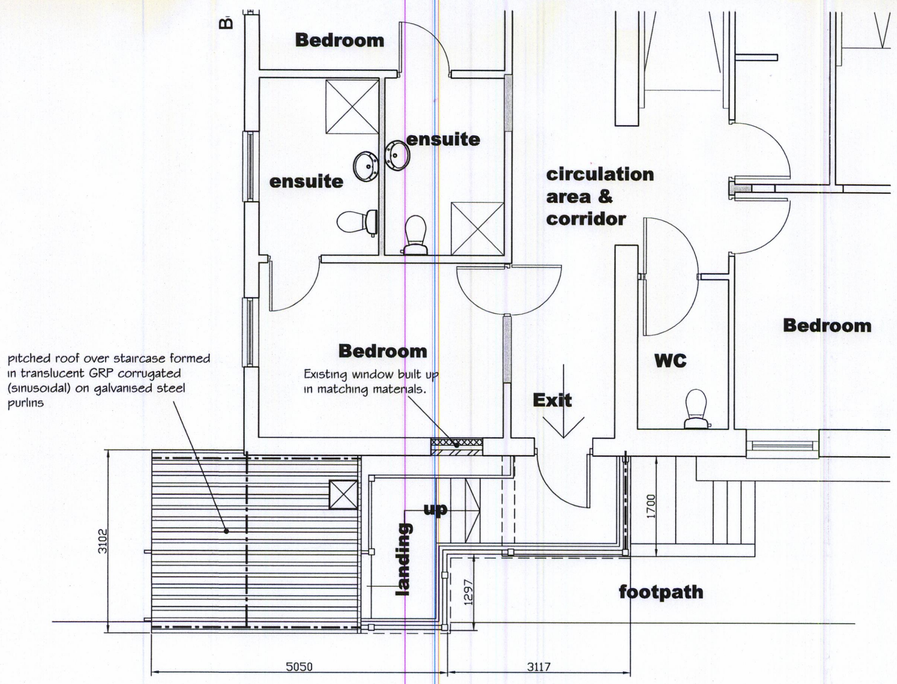

FIRST FLOOR PLAN



location plan - scale 1:1250

A.J. Cocker Associates
Architectural Design Building Surveyors Project Management Planning Supervisors
New Century House, 176 Drake Street, Rochdale, Lancs. OL16 1UP
Tel 01706 764880 Fax 01706 764881

project

Proposed escape staircase from first floor
'BIG FOOT' Independant Hospital
Birch Hall Lane,
Manchester, M13 0XE

PLANNING
ACKD
REPLIED
RCD 14 SEP 2009

client

Equilibrium Healthcare

scale - 1:50
size - A1
date - 05/09
drawn - AJC

drawing No E120-002

rev