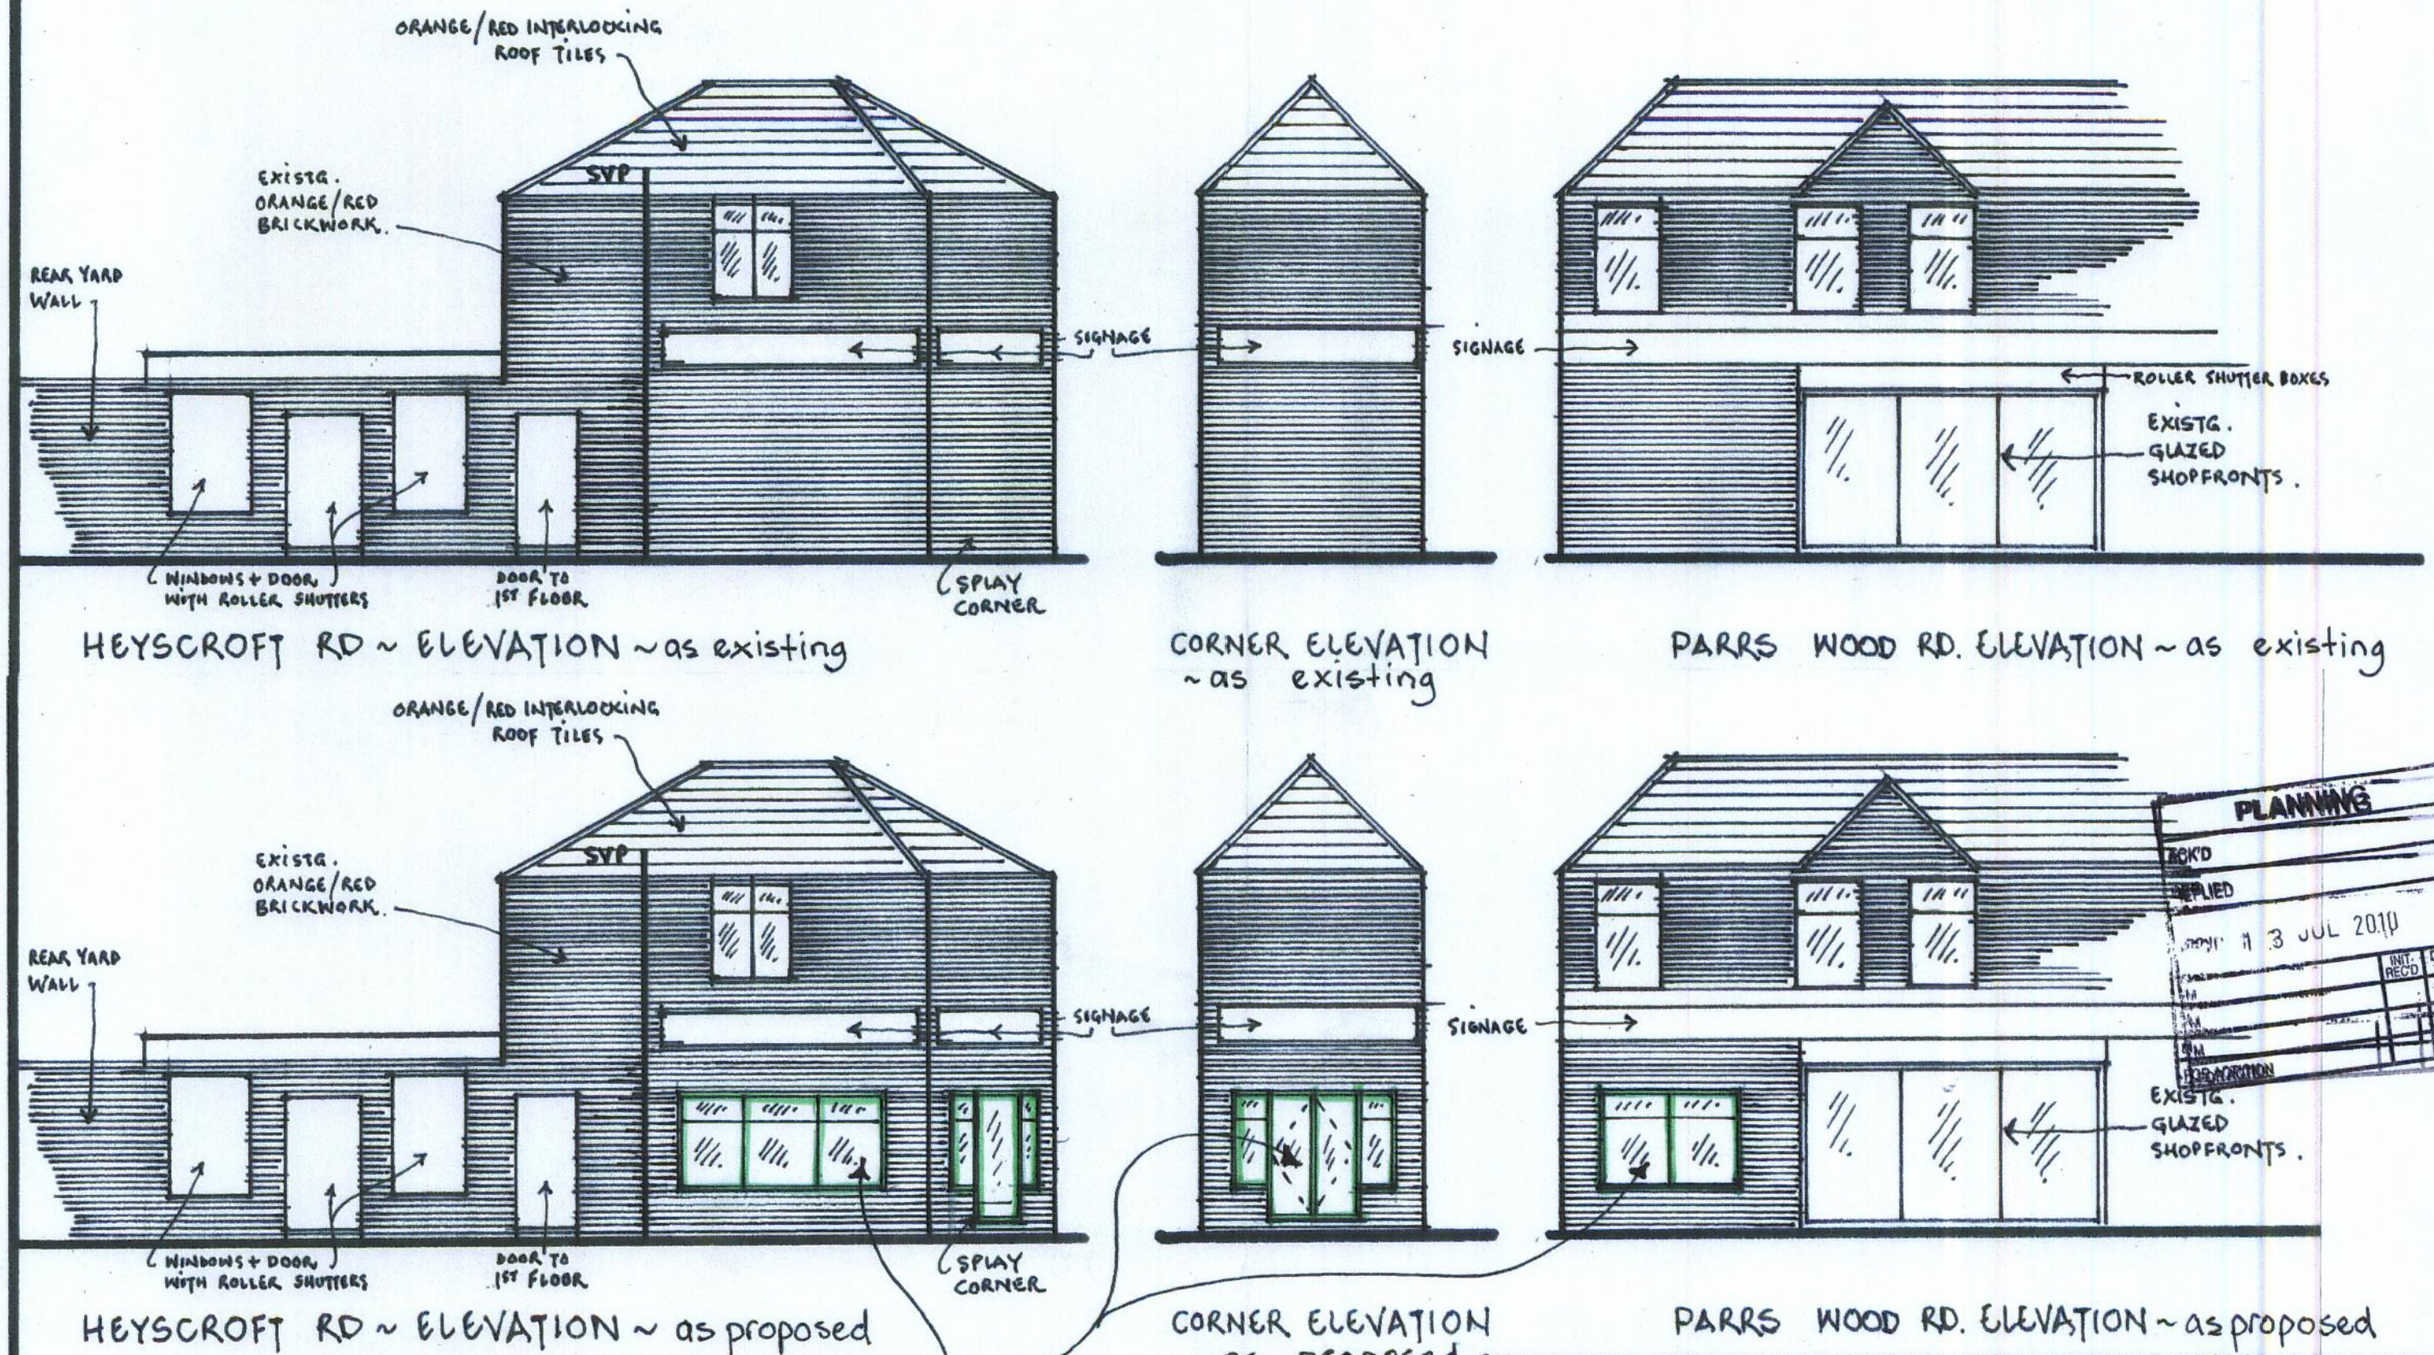

* DARK GREEN GLAZED ALUMINIUM SHOP FRONT WINDOWS & DOORS TO ALL ELEVATIONS. ALL WITH GREEN ROLLER SHUTTERS ALL TO MATCH, ADJACENT SHOPS.

Proposed Change of Use	***Elevations as existing and as proposed***
164-166 Parrs Wood Road	**drg no.** AH/AH/001
Didsbury	**scale** 1 : 100 @ A3
Manchester	**date** July 2010
M20 4RQ	