
64/66 Parsonage Road, Withington,Manchester

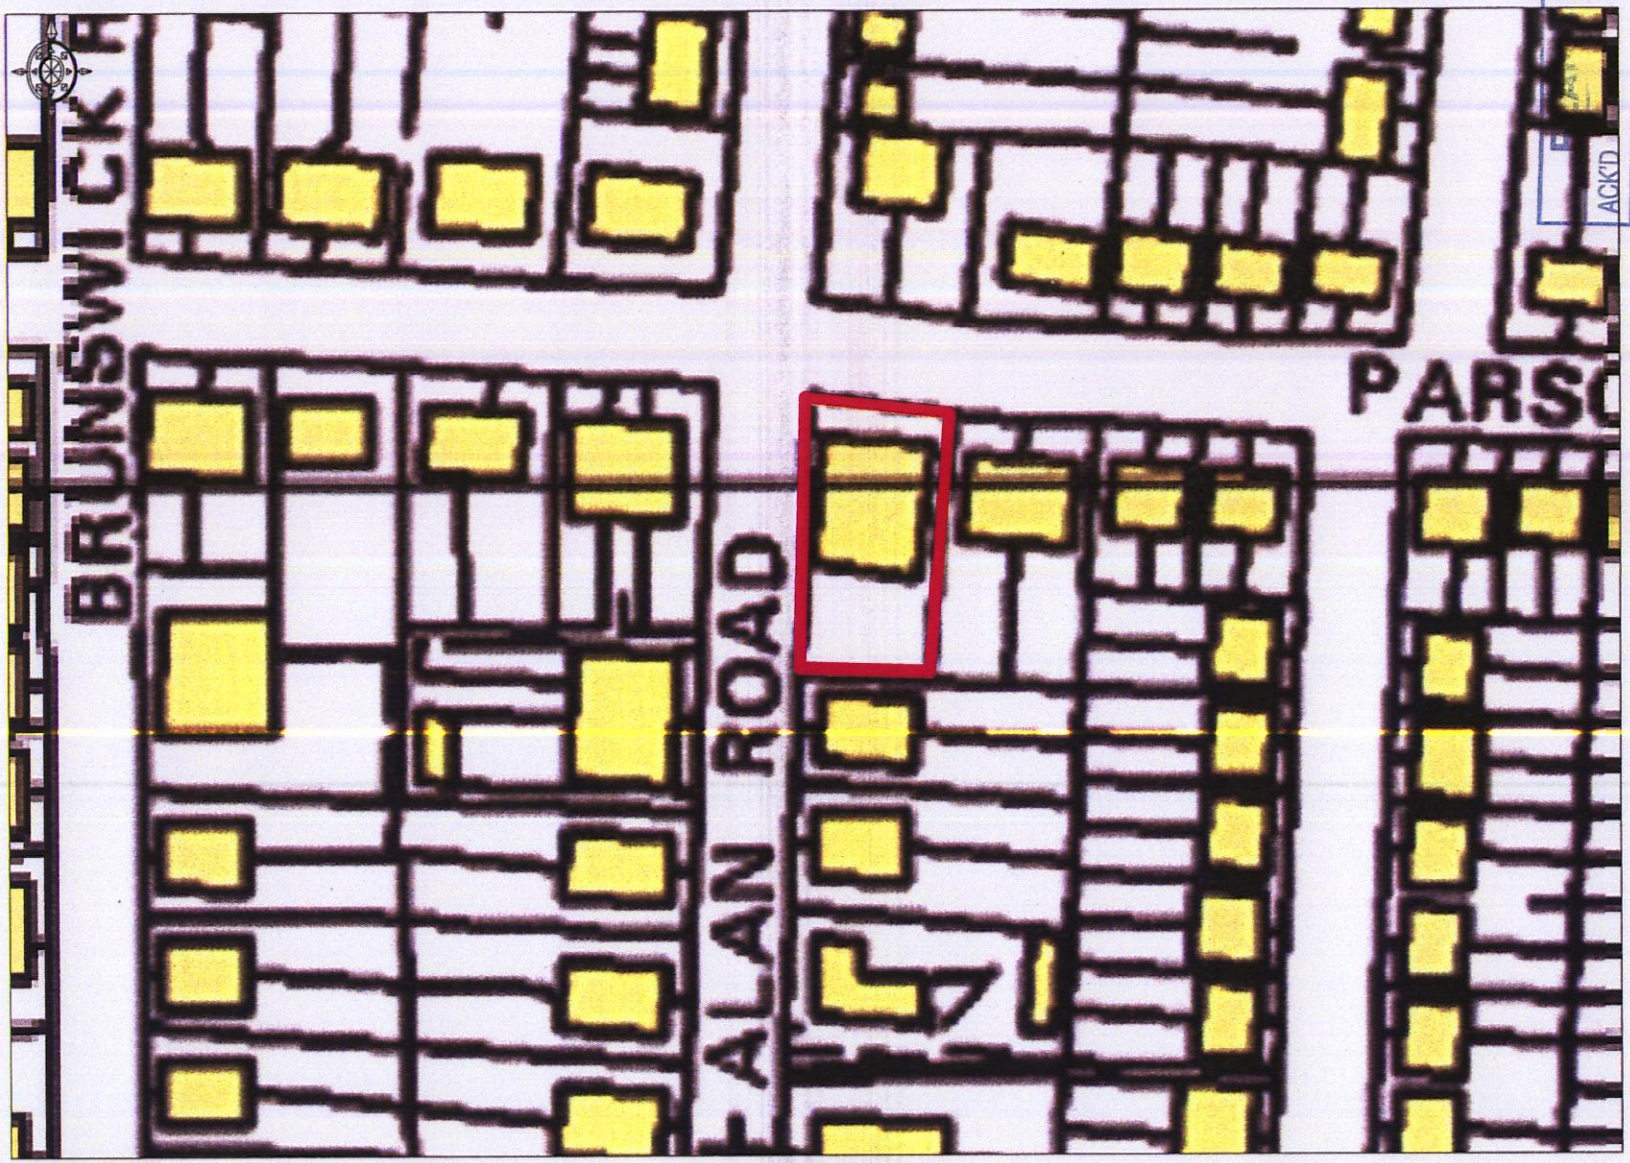

ACK'D
REPLIED
RECD 20 AUG 2009
INIT RECD
DATE
M
M
M
FOR ACTION
M

Enabled by Ordnance Survey
© Crown Copyright 2009. All rights reserved. Licence number 100020449. Plotted Scale - 1:1250