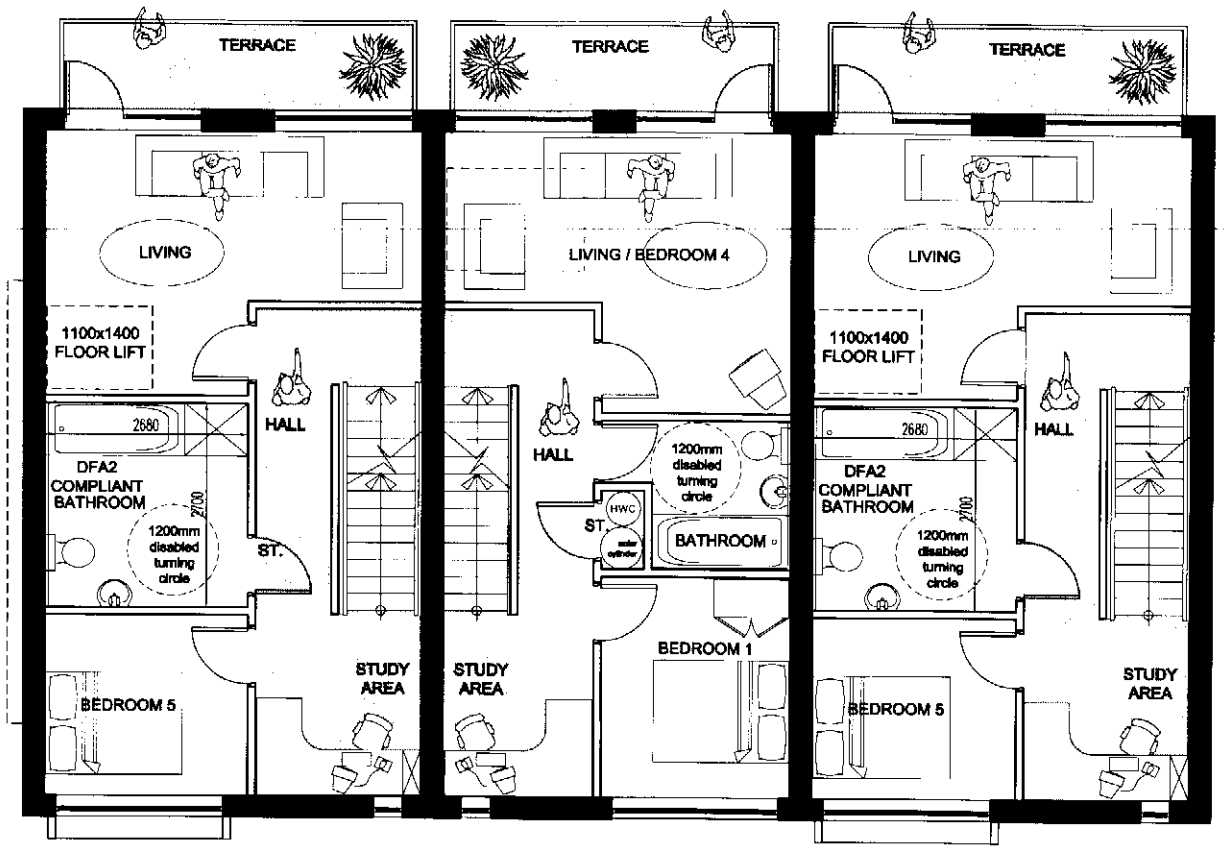

first floor plan

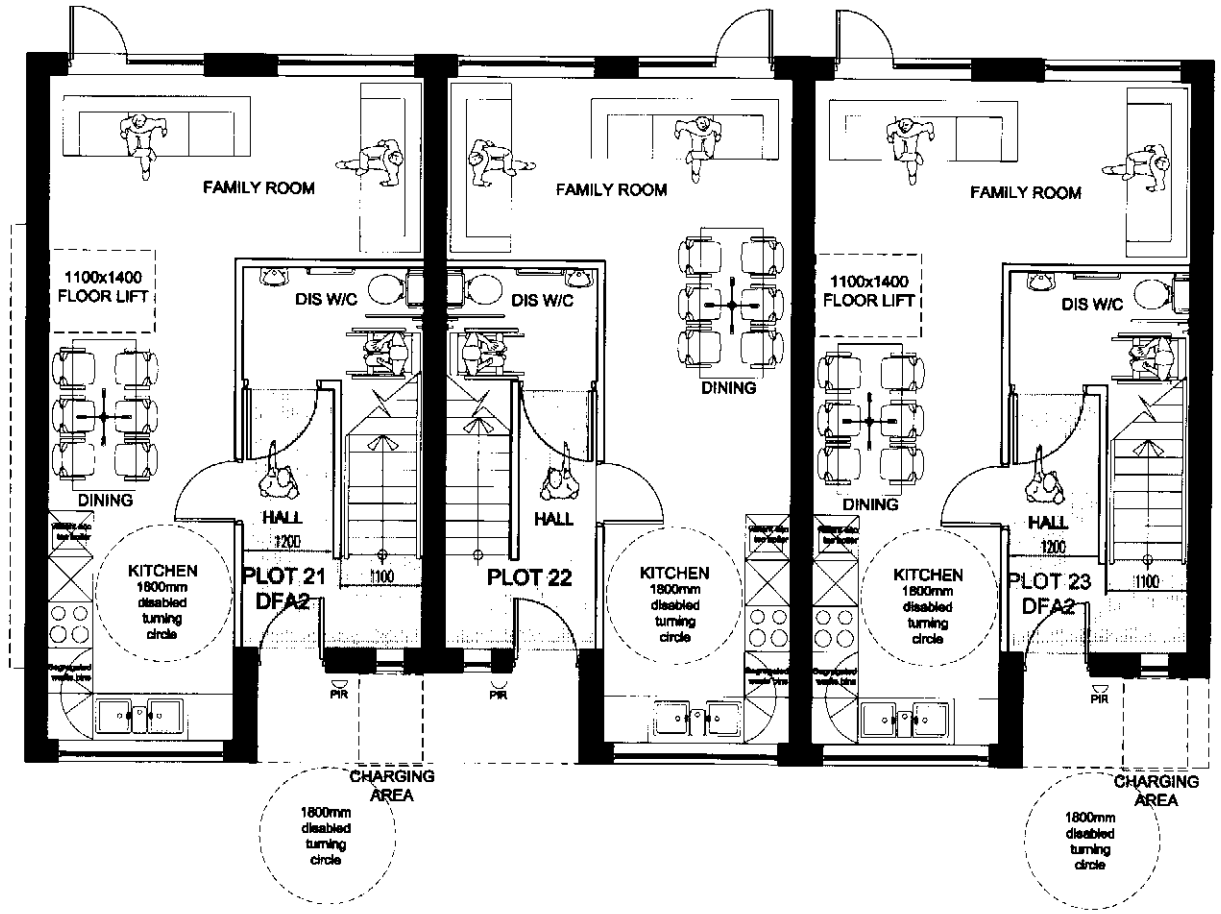

ground floor plan

proposed block F - plans @ 1:100

The Copyright of this drawing belongs to A - Cube Architects Ltd. and shall not be used or reproduced in any form without its express permission. The Moral right of the author is hereby asserted - Copyright © 2000.

Do not scale from this drawing - Work to figured dimensions only. All dimensions to be checked on site prior to the execution of any work.

For the avoidance of doubt all dimensions are measured to wall structure and not the finishes unless otherwise stated.

Where any discrepancy is found to exist within or between drawings and/or documents it should be reported to the architect immediately.

A - Cube Architects Ltd. shall not be liable for any use of drawings and documents for any purpose other than for which the same were prepared by or on behalf of A - Cube Architects Ltd.

planning

Rev	Date	Revision Note	By	Check
N	-	-	-	-
M		-	-	-
L	-	-	-	-
K	-	-	-	-
J	-	-	-	-
H	-	-	-	-
G	-		-	-
F	-	-	-	-
E	-	-	-	-
D	-	-	-	-
C		-	-	-
B	-	-	-	-
A	14.02.08	REVISED FOR DFA2 AND DFSH	LS	DB

a-cube architects ltd
18 sparkle street
manchester. m1 2na

tel: +44(0)161 272 7117
fax: +44(0)161 273 7337
email: mailbox@a-cube.biz

Copyright: All rights reserved.
This drawing must not be reproduced without permission from A-Cube Architects.
This drawing must not be scaled. All dimensions in millimetres unless specified.

Status	File Name	X-Ref File
PLANNING	(2-)04	X-siteplan

Drawn by	date	checked by	date	Scale at A1	Scale at A3
LS	JULY 07			/	1:100

Job title: HYDE ROAD

Drawing title: PROPOSED BLOCK F

Job No.	CPI cat.	Dwg No.	Revision
3013	(2-)	(2-)25	A

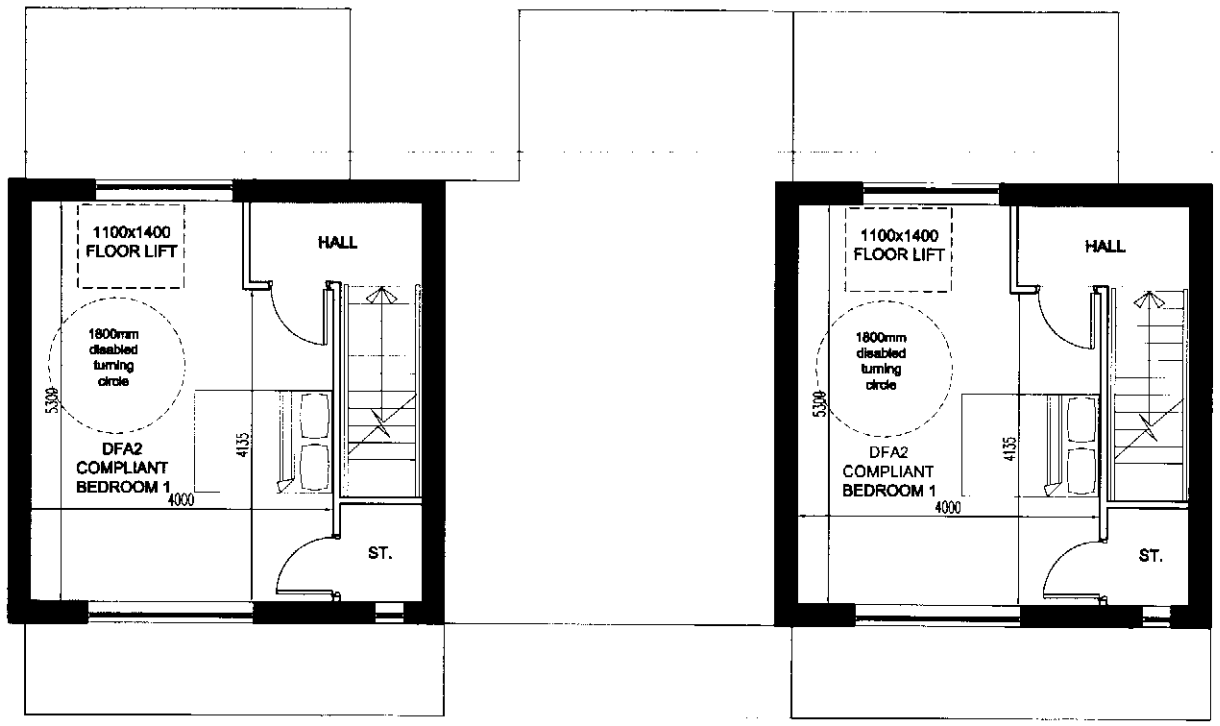

third floor plan

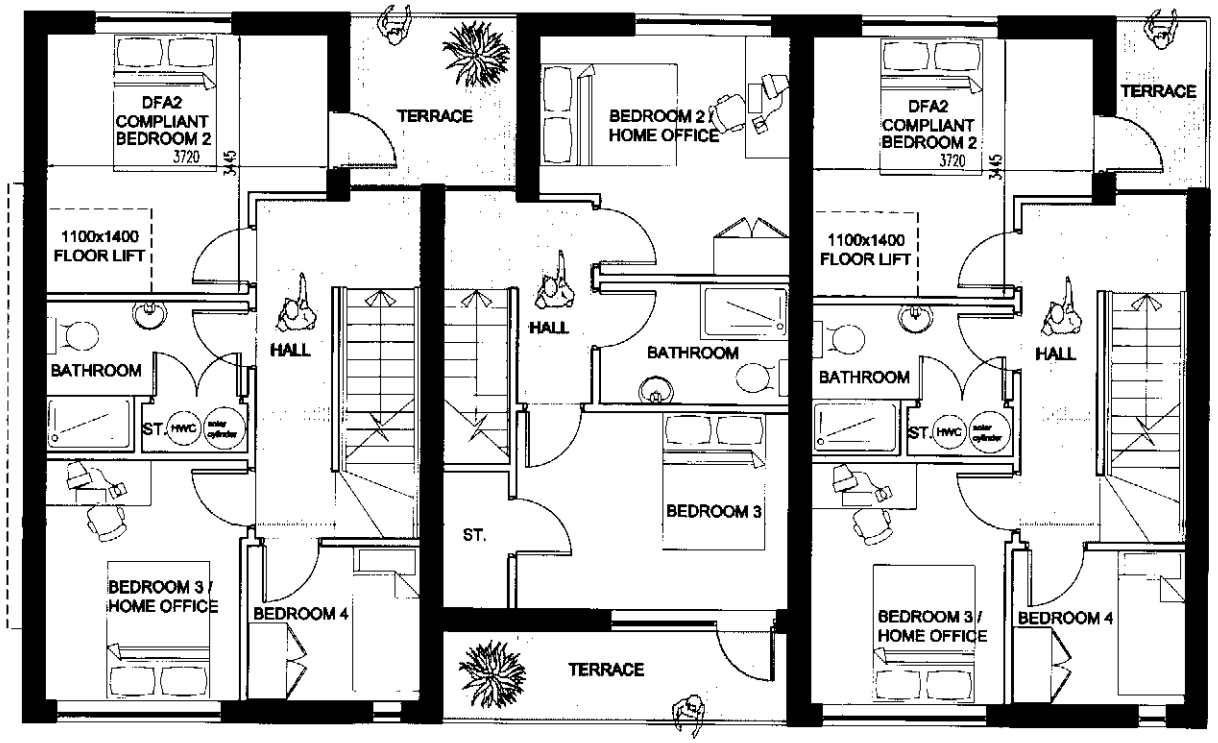

second floor plan

proposed block F - plans @ 1:100

The Copyright of this drawing belongs to A - Cube Architects Ltd. and shall not be used or reproduced in any form without its express permission. The Moral right of the author is hereby asserted - Copyright © 2000

Do not scale from this drawing - Work to figured dimensions only. All dimensions to be checked on site prior to the execution of any work.

For the avoidance of doubt all dimensions are measured to wall structure and not the finishes unless otherwise stated.

Where any discrepancy is found to exist within or between drawings and/or documents it should be reported to the architect immediately.

A - Cube Architects Ltd. shall not be liable for any use of drawings and documents for any purpose other than for which the same were prepared by or on behalf of A - Cube Architects Ltd.

planning

Rev	Date	Revision Note	By	Check
N	-	-	-	-
M	-	-	-	-
L	-	-	-	-
K	-	-	-	-
J	-	-	-	-
H	-	-	-	-
G	-	-	-	-
F	-	-	-	-
E	-	-	-	-
D	-	-	-	-
C	-	-	-	-
B	-	-	-	-
A	14.02.08	REVISED FOR DRAFT AND ISSUE	LS	SB

a-cube architects ltd
18 sparkle street
manchester. m1 2na

tel: +44(0)161 272 7117
fax: +44(0)161 273 7337
email: mailbox@a-cube.biz

Copyright: All rights reserved.
This drawing must not be reproduced without permission from A-Cube Architects.
This drawing must not be scaled. All dimensions in millimetres unless specified.

Status	File Name	X-Ref File
PLANNING	(2-)04	x-elsplan

Drawn by	date	checked by	date	Scale at A1	Scale at A3
LS	JULY 07			/	1:100

Job title: HYDE ROAD

Drawing title: PROPOSED BLOCK F

Job No.	CPI cat.	Dwg No.	Revision
3013	(2-)	(2-)26	A

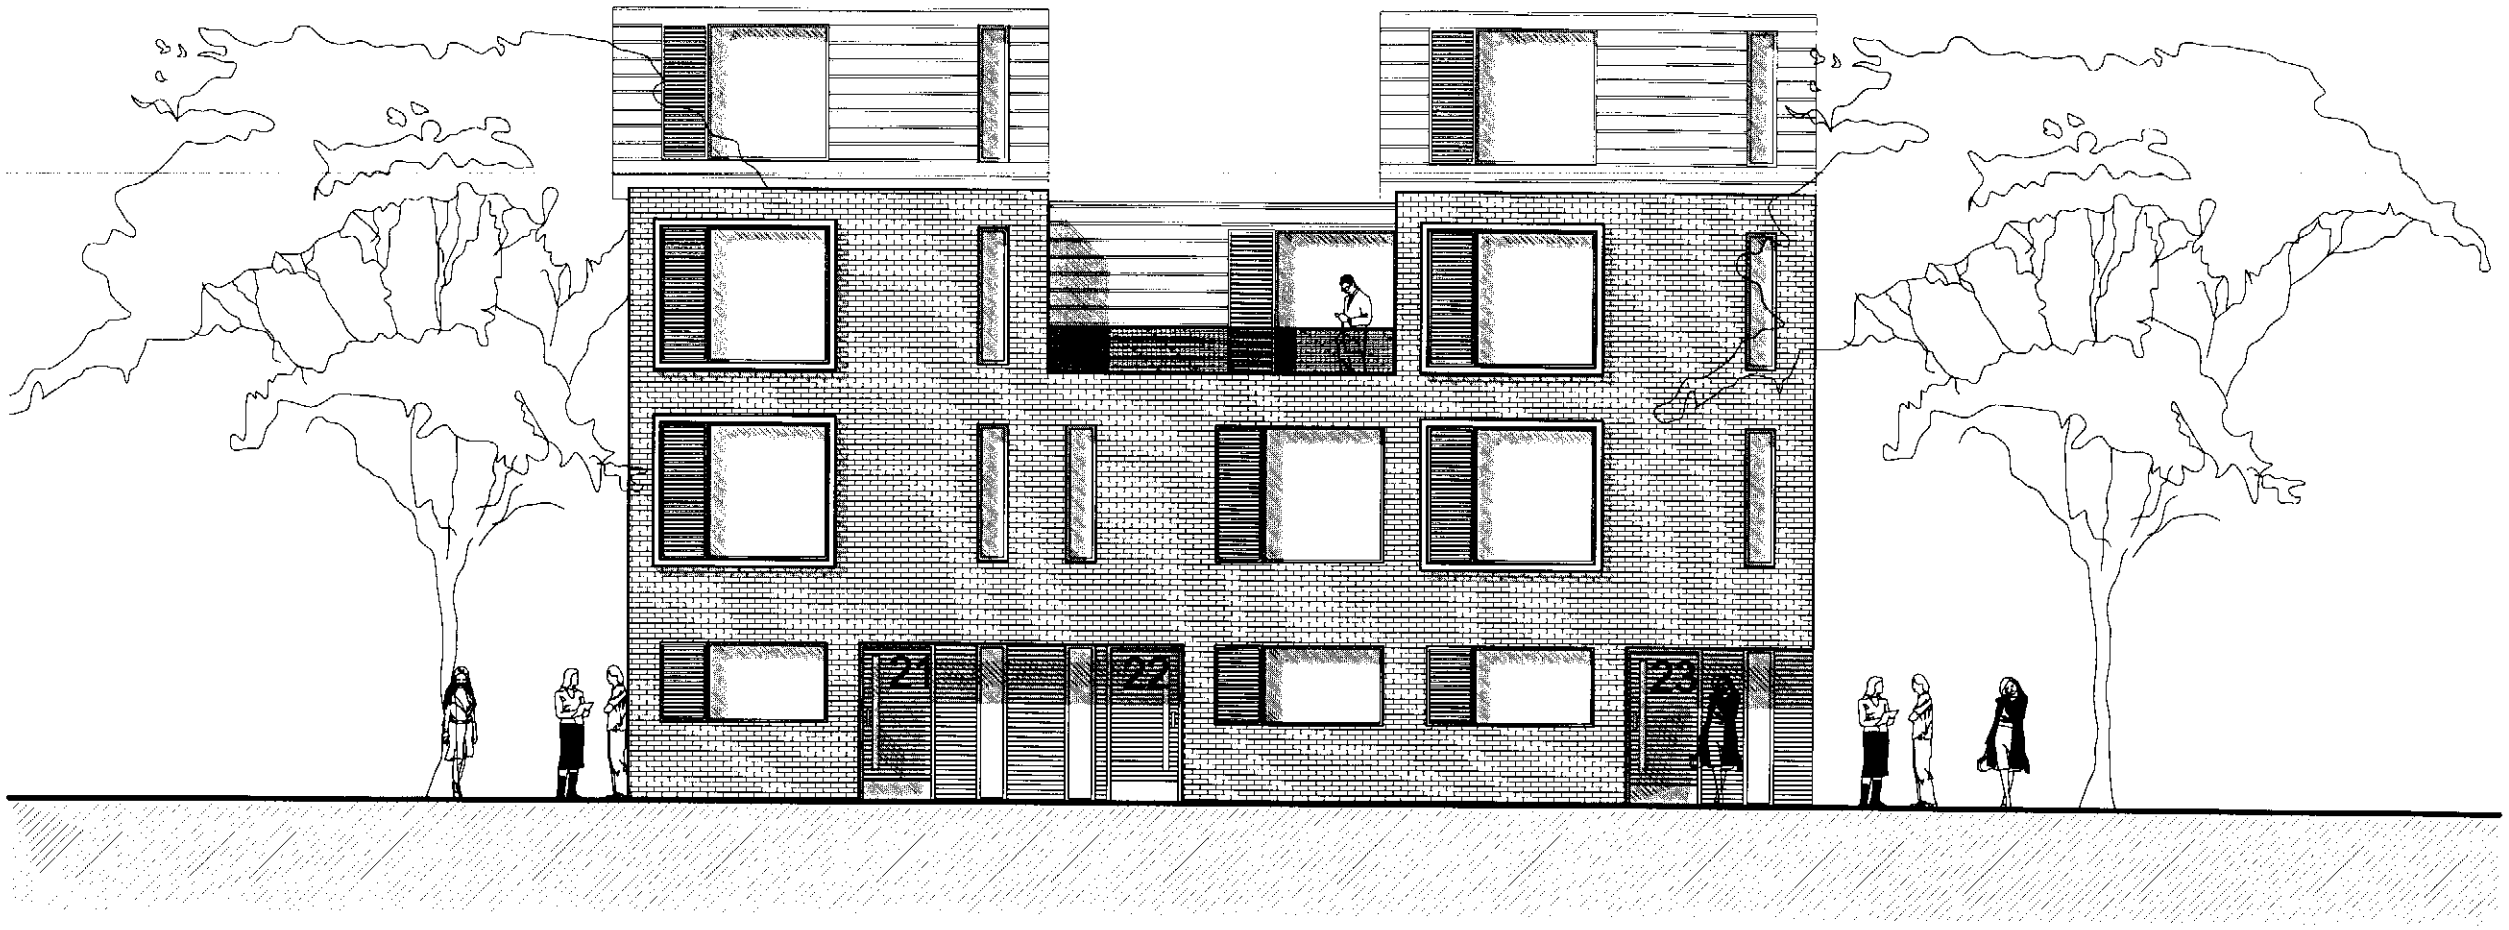

front elevation

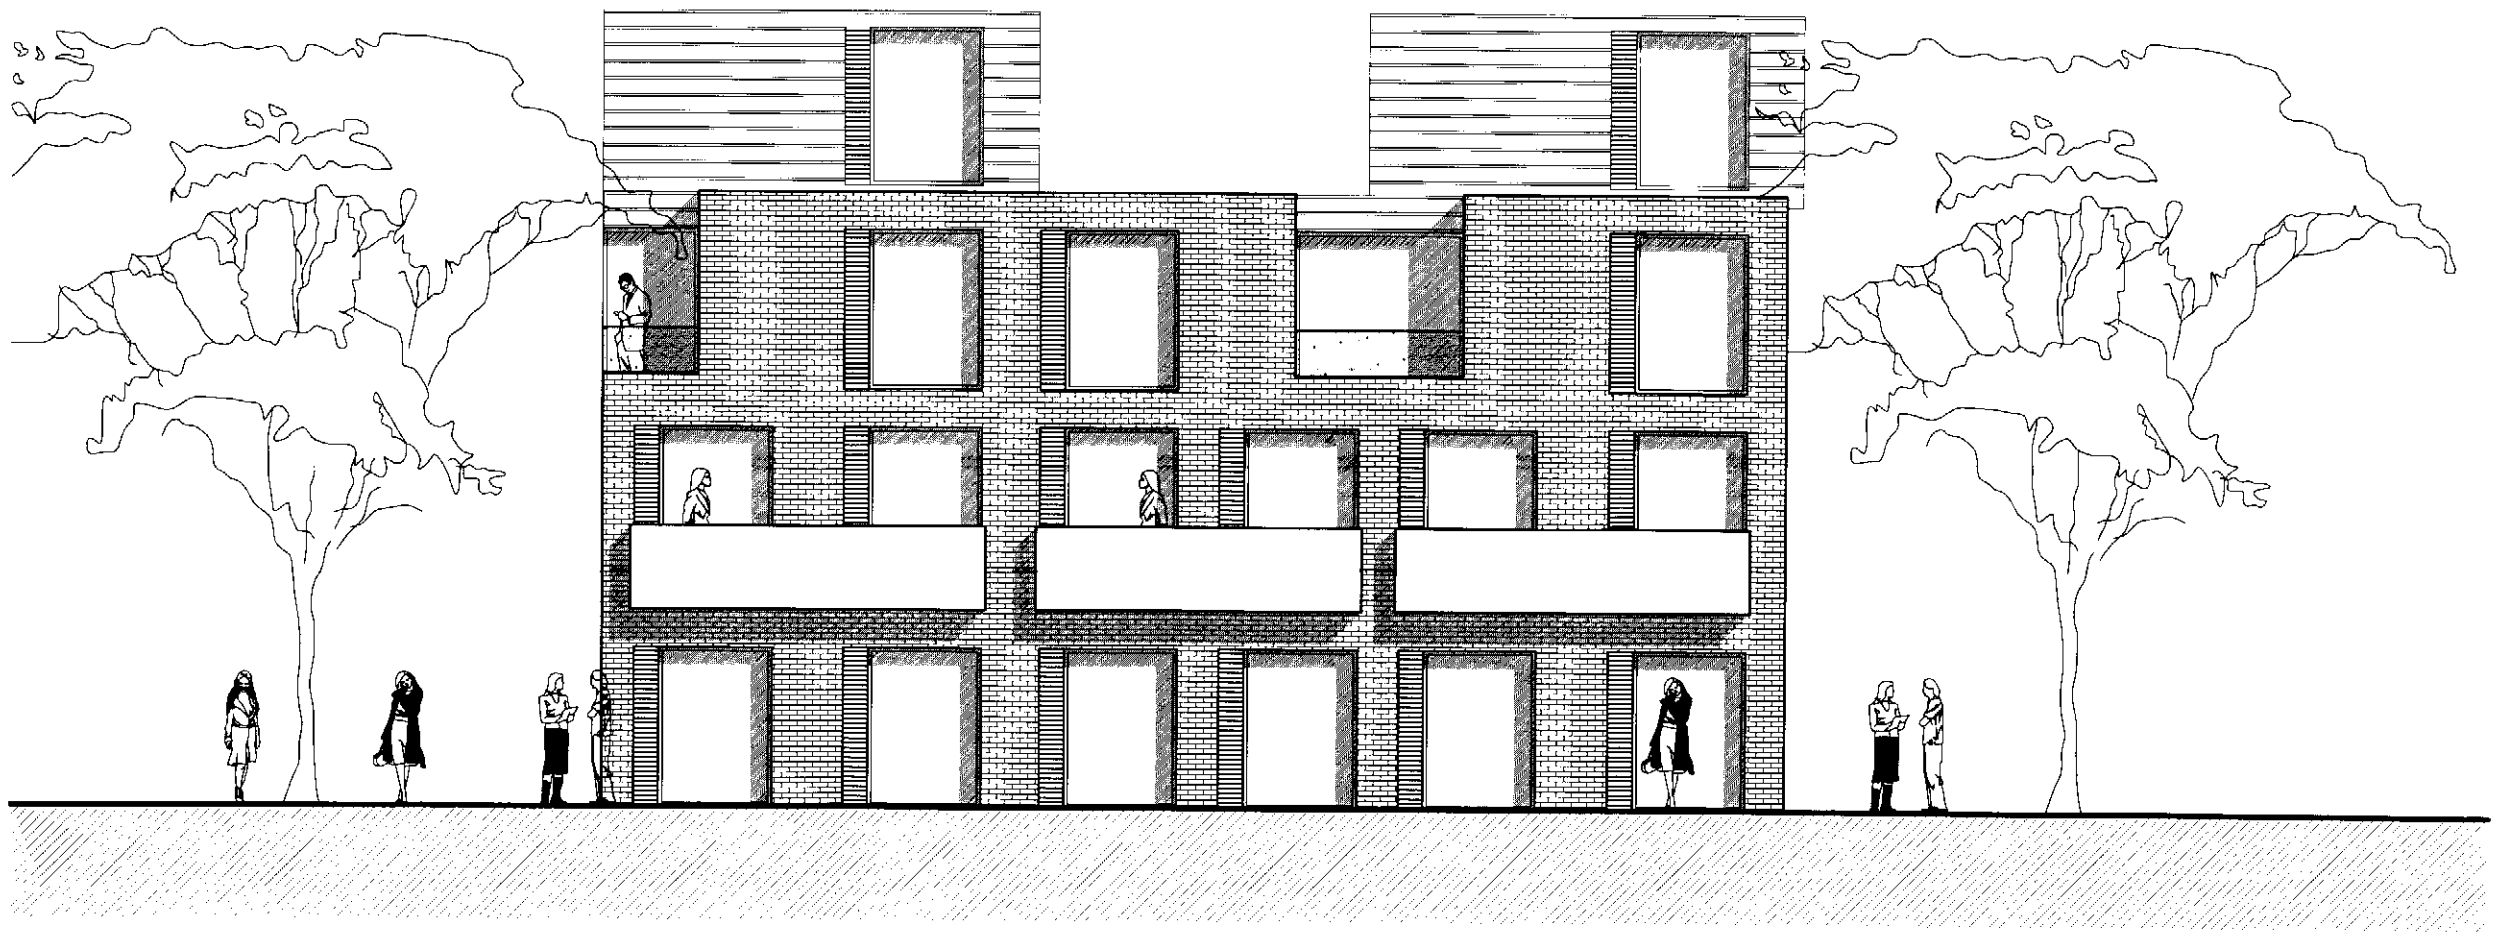

rear elevation

proposed block F - plans @ 1:100

The Copyright of this drawing belongs to A - Cube Architects Ltd. and shall not be used or reproduced in any form without its express permission. The Moral right of the author is hereby asserted - Copyright © 2000.

Do not scale from this drawing - Work to figured dimensions only. All dimensions to be checked on site prior to the execution of any work.

For the avoidance of doubt all dimensions are measured to wall structure and not the finishes unless otherwise stated.

Where any discrepancy is found to exist within or between drawings and/or documents it should be reported to the architect immediately.

A - Cube Architects Ltd. shall not be liable for any use of drawings and documents for any purpose other than for which the same were prepared by or on behalf of A - Cube Architects Ltd.

planning

Rev	Date	Revision Note	By	Check
N	-	-	-	-
M	-	-	-	-
L	-	-	-	-
K	-	-	-	-
J	-	-	-	-
H	-	-	-	-
G	-	-	-	-
F	-	-	-	-
E	-	-	-	-
D	-	-	-	-
C	-	-	-	-
B	-	-	-	-
A	14.02.08	REVISED FOR LA'S AND CFSH	LS	DB

a-cube architects ltd
18 sparkle street
manchester. m1 2na

tel: +44(0)161 272 7117
fax: +44(0)161 273 7337
email: mailbox@a-cube.biz

Copyright: All rights reserved.
This drawing must not be reproduced without permission from A-Cube Architects.
This drawing must not be scaled. All dimensions in millimetres unless specified.

Status	File Name	X-Ref File
PLANNING	(2-)04	x-elleplan

Drawn by	date	checked by	date	Scale at A1	Scale at A3
LS	JULY 07			/	1:100

Job title: HYDE ROAD

Drawing title: PROPOSED BLOCK F

Job No.	CPI cat.	Dwg No.	Revision
3013	(2-)	(2-)27	A

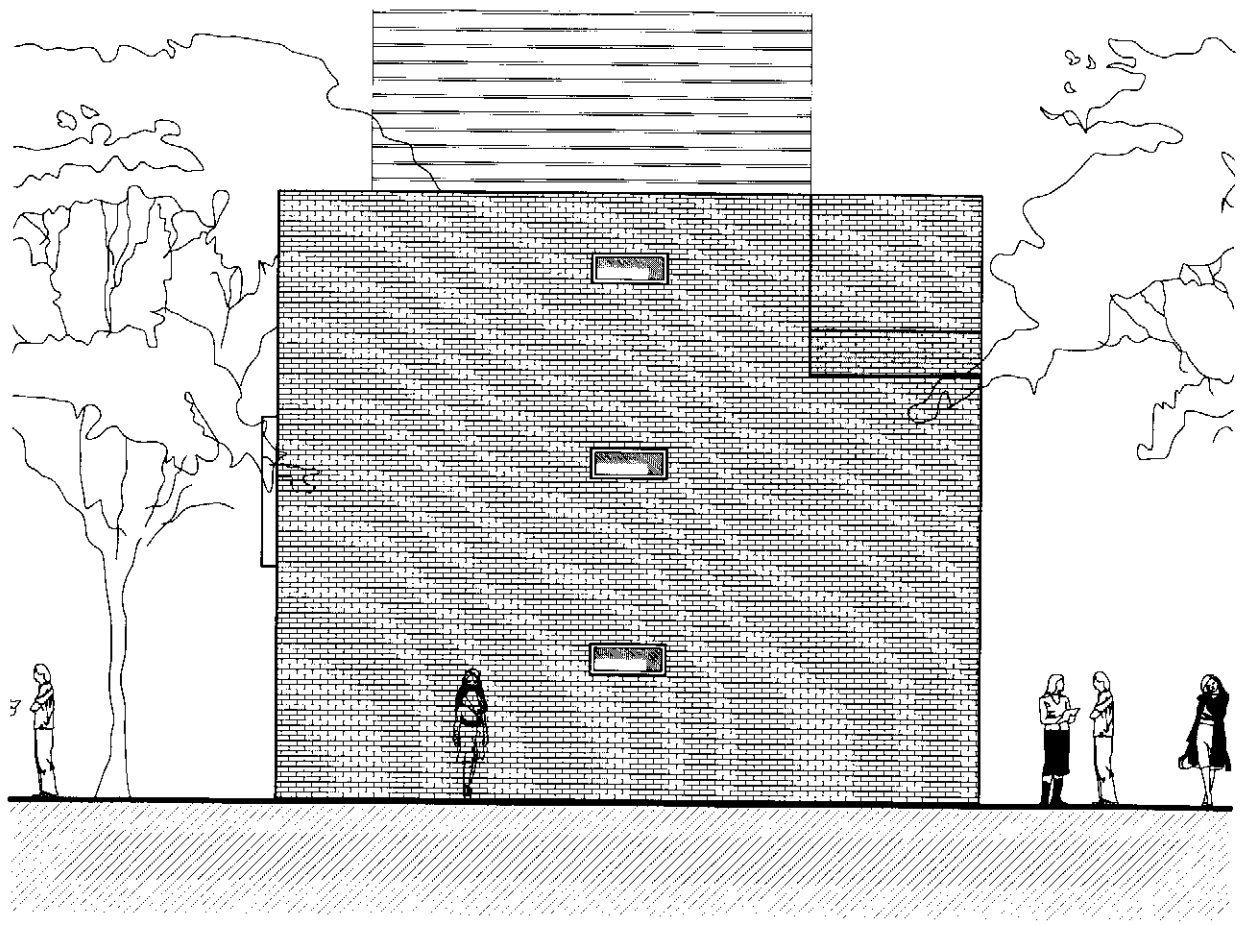

side elevation

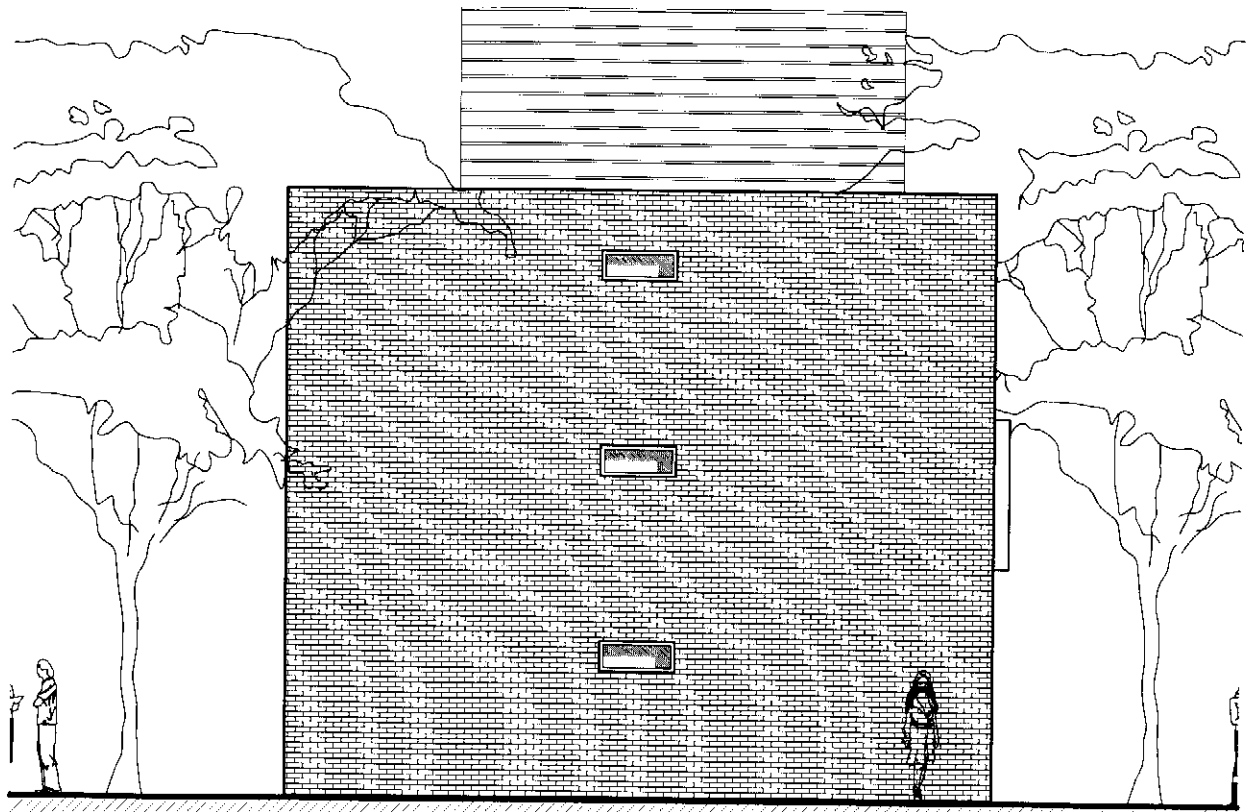

side elevation

proposed block F - plans @ 1:100

The Copyright of this drawing belongs to A - Cube Architects Ltd. and shall not be used or reproduced in any form without its express permission. The Moral right of the author is hereby asserted - Copyright © 2000.

Do not scale from this drawing - Work to figured dimensions only. All dimensions to be checked on site prior to the execution of any work.

For the avoidance of doubt all dimensions are measured to wall structure and not the finishes unless otherwise stated.

Where any discrepancy is found to exist within or between drawings and/or documents it should be reported to the architect immediately.

A - Cube Architects Ltd. shall not be liable for any use of drawings and documents for any purpose other than for which the same were prepared by or on behalf of A - Cube Architects Ltd.

planning

Rev	Date	Revision Note	By	Check
M	-	-	-	-
L	-	-	-	-
K	-	-	-	-
J	-	-	-	-
H	-	-	-	-
G	-	-	-	-
F	-	-	-	-
E	-	-	-	-
D	-	-	-	-
C	-	-	-	-
B	-	-	-	-
A	14.02.08	REVISED FOR DRAFT AND CPSH	LS	DB

a-cube architects ltd
18 sparkle street
manchester. m1 2na

tel: +44(0)161 272 7117
fax: +44(0)161 273 7337
email: mailbox@a-cube.biz

Copyright: All rights reserved.
This drawing must not be reproduced without permission from A-Cube Architects.
This drawing must not be scaled. All dimensions in millimetres unless specified.

Status	File Name	X-Ref File
PLANNING	(2-)04	x-elleplan

Drawn by	date	checked by	date	Scale at A1	Scale at A3
LS	JULY 07			1	1:100

Job title
HYDE ROAD

Drawing title
PROPOSED BLOCK F

Job No.	CPH ref.	Dwg No.	Revision
3013	(2-)	(2-)28	A