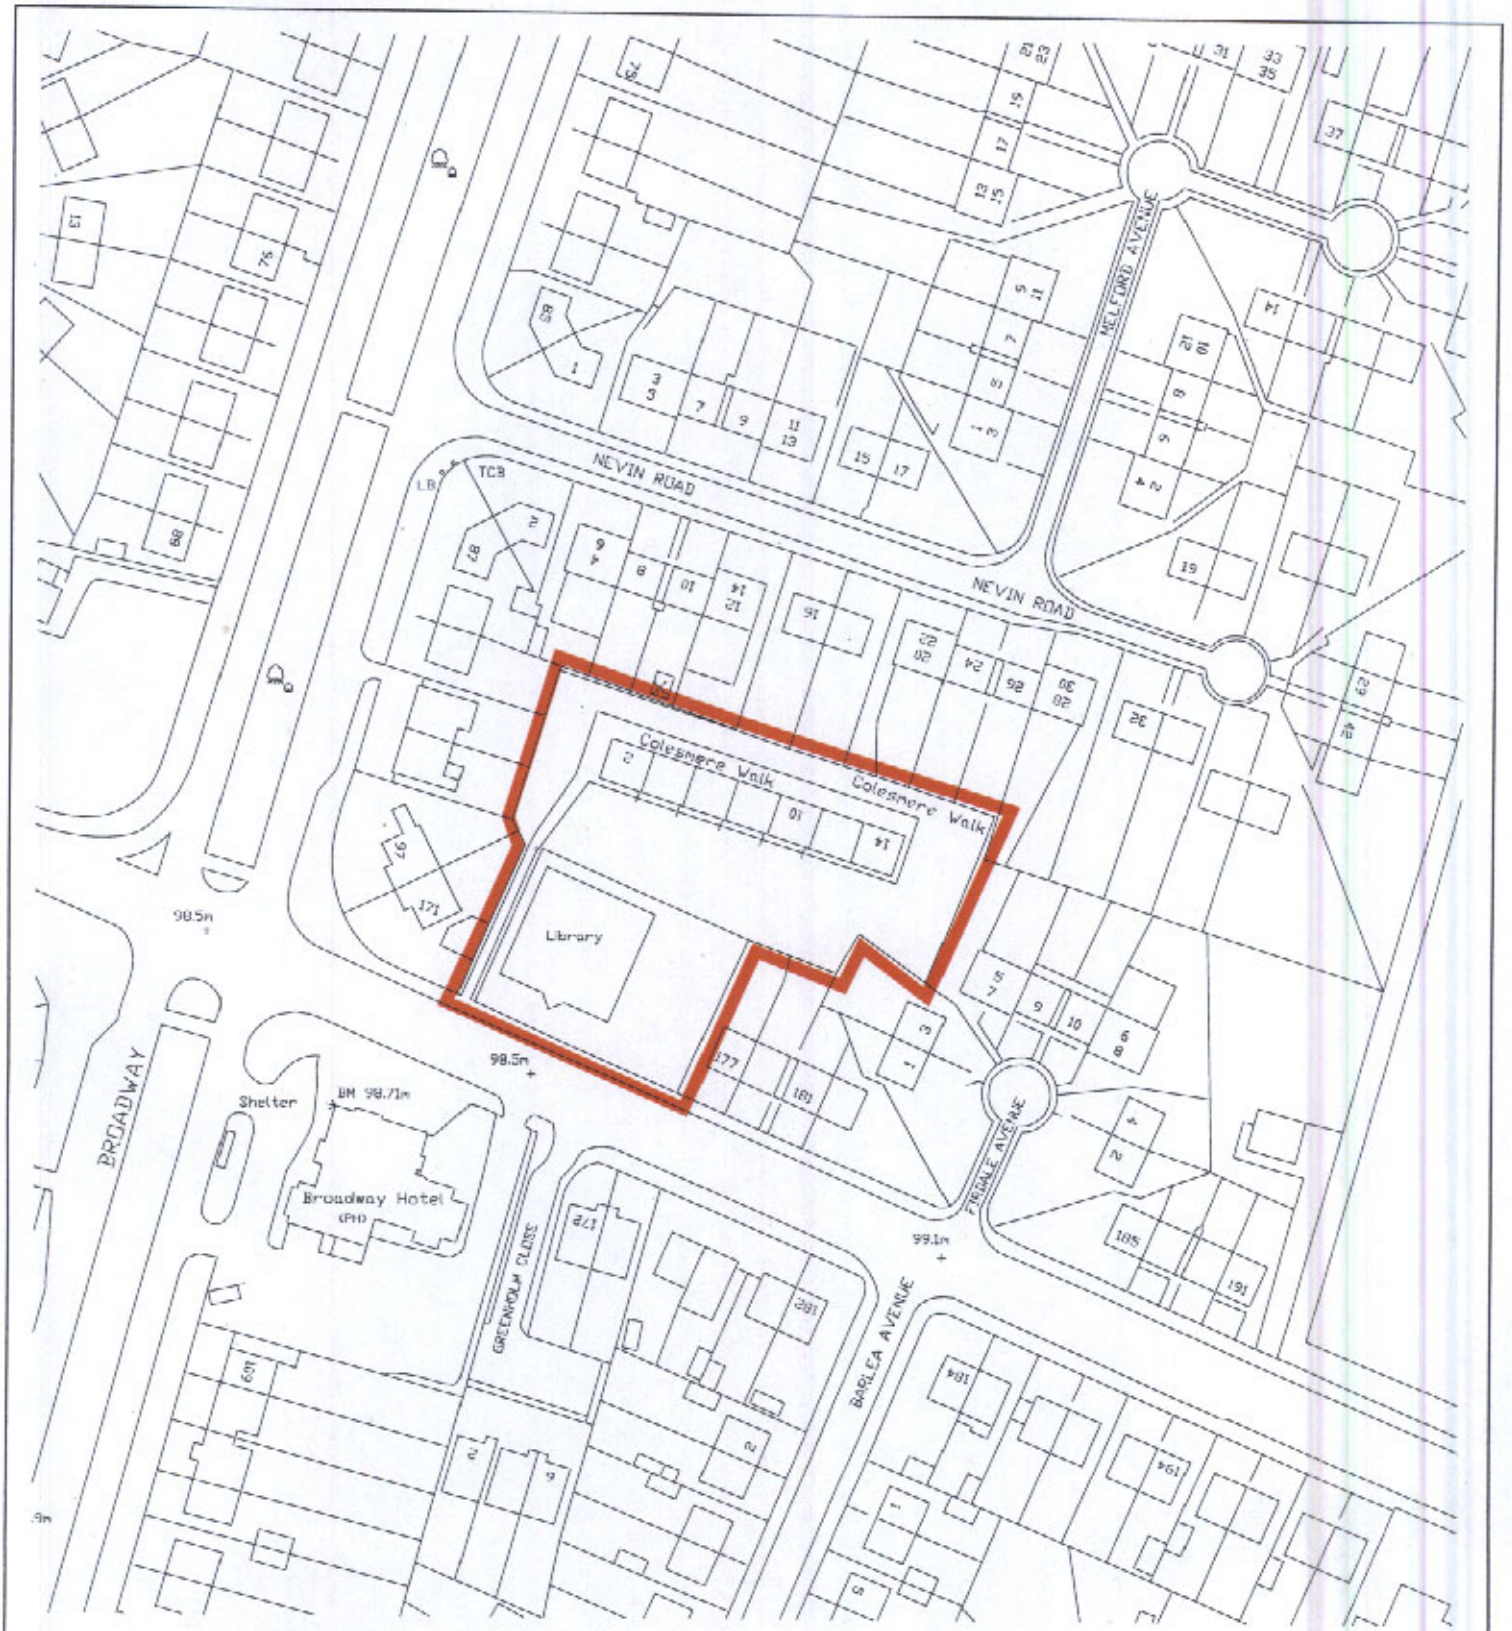


Legend

Site Boundary

OS Grid Reference 38914022
Post Code M40 3QB

PLANNING
ACK'D
REPLIED
26 FEB 2008
DATE

Groundwork Manchester, Salford & Trafford
Timber Wharf
42-50 Worsley Street
Castlefield, Manchester
M15 4LD
Tel: 0161 236 1600
Fax: 0161 236 1040

CLIENT
Northwards Housing

TITLE
Colesmere Walk
Location Plan

SCALE	DATE	DRAWN	DESIGNED
1:1250	Dec 07	JAC	RC

DWG. No. GM/1235/02 REVISION

© Not to be reproduced without written permission