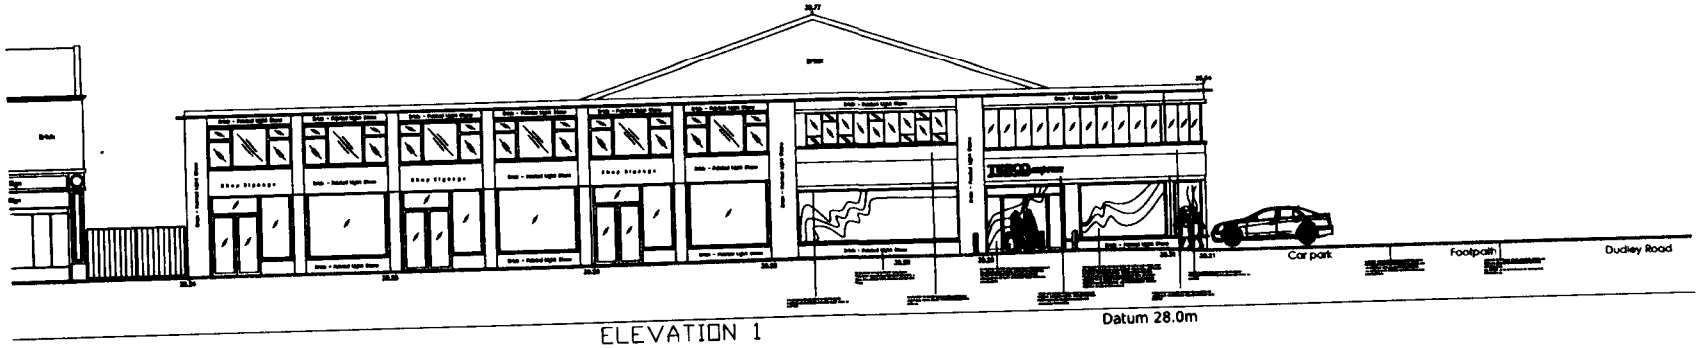

ELEVATION 1

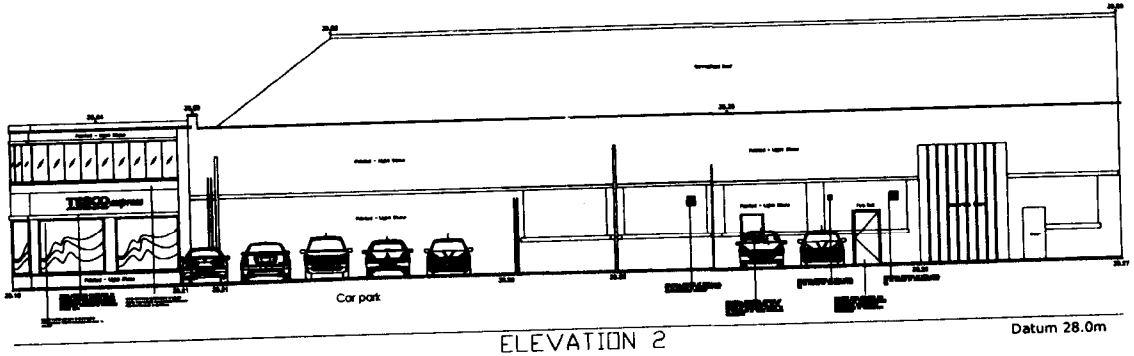

ELEVATION 2

REVISION		CHKD
F	14-10-08 THE FOLLOWING WORK HAS BEEN REMOVED: - EXTERNAL ROLLER SHUTTER.	LH
E	14-10-08 THE FOLLOWING WORK HAS BEEN ADDED: - EXTERNAL ROLLING SHUTTER.	LH
D	14-10-08 THE FOLLOWING WORK HAS BEEN REMOVED: - SIGNAGE TO MENDEN HAS BEEN REMOVED FROM ELEVATIONS. - CONDENSER HOLES REPOSITIONED. - BOLLARDS HAVE BEEN REPOSITIONED.	LH
C	02-10-08 THE FOLLOWING WORK HAS BEEN AMENDED: - ROOF HAS BEEN CHANGED TO A CRANKED S. - ASH TOO HAS CHANGED TO SLATE GREY. - BOLLARDS HAVE BEEN REPOSITIONED. - GLAZING MODIFIED TO SUIT LAYOUT AMENDED AND ANGLED SHOPFRONT ADDED TO SUIT.	LH
B	30-09-08 NEW SURVEY LAYOUT ADDED LAYOUT AMENDED TO SUIT.	LH
A	12-05-08 REVISED ANGLATION OF ELEVATIONS	JBA

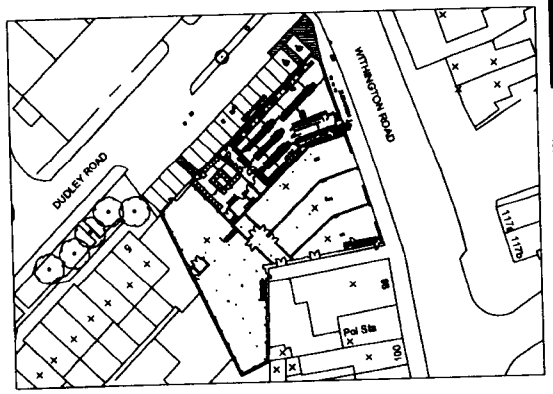

archer architects
Office 7, Gateway 1000
Arlington Business Park
Whitle Way
Stevenage
Hertfordshire
SG1 2FP
t: 01438 748400
f: 01438 748591
e: arc@archer.uk.com
www.archerarchitects.co.uk

CLIENT
TESCO

PROJECT
WITHINGTON ROAD
WHALLEY RANGE

DRAWING TITLE
PROPOSED ELEVATIONS
WITHOUT ATM

SCALE	DATE	DRAWN	CHECKED
1:100	24.07.08	LH	MW

PROJECT	DRAWING	REVISION
3421	(C)202	F