


EXISTING GROUND FLOOR PLAN




EXISTING BASEMENT PLAN

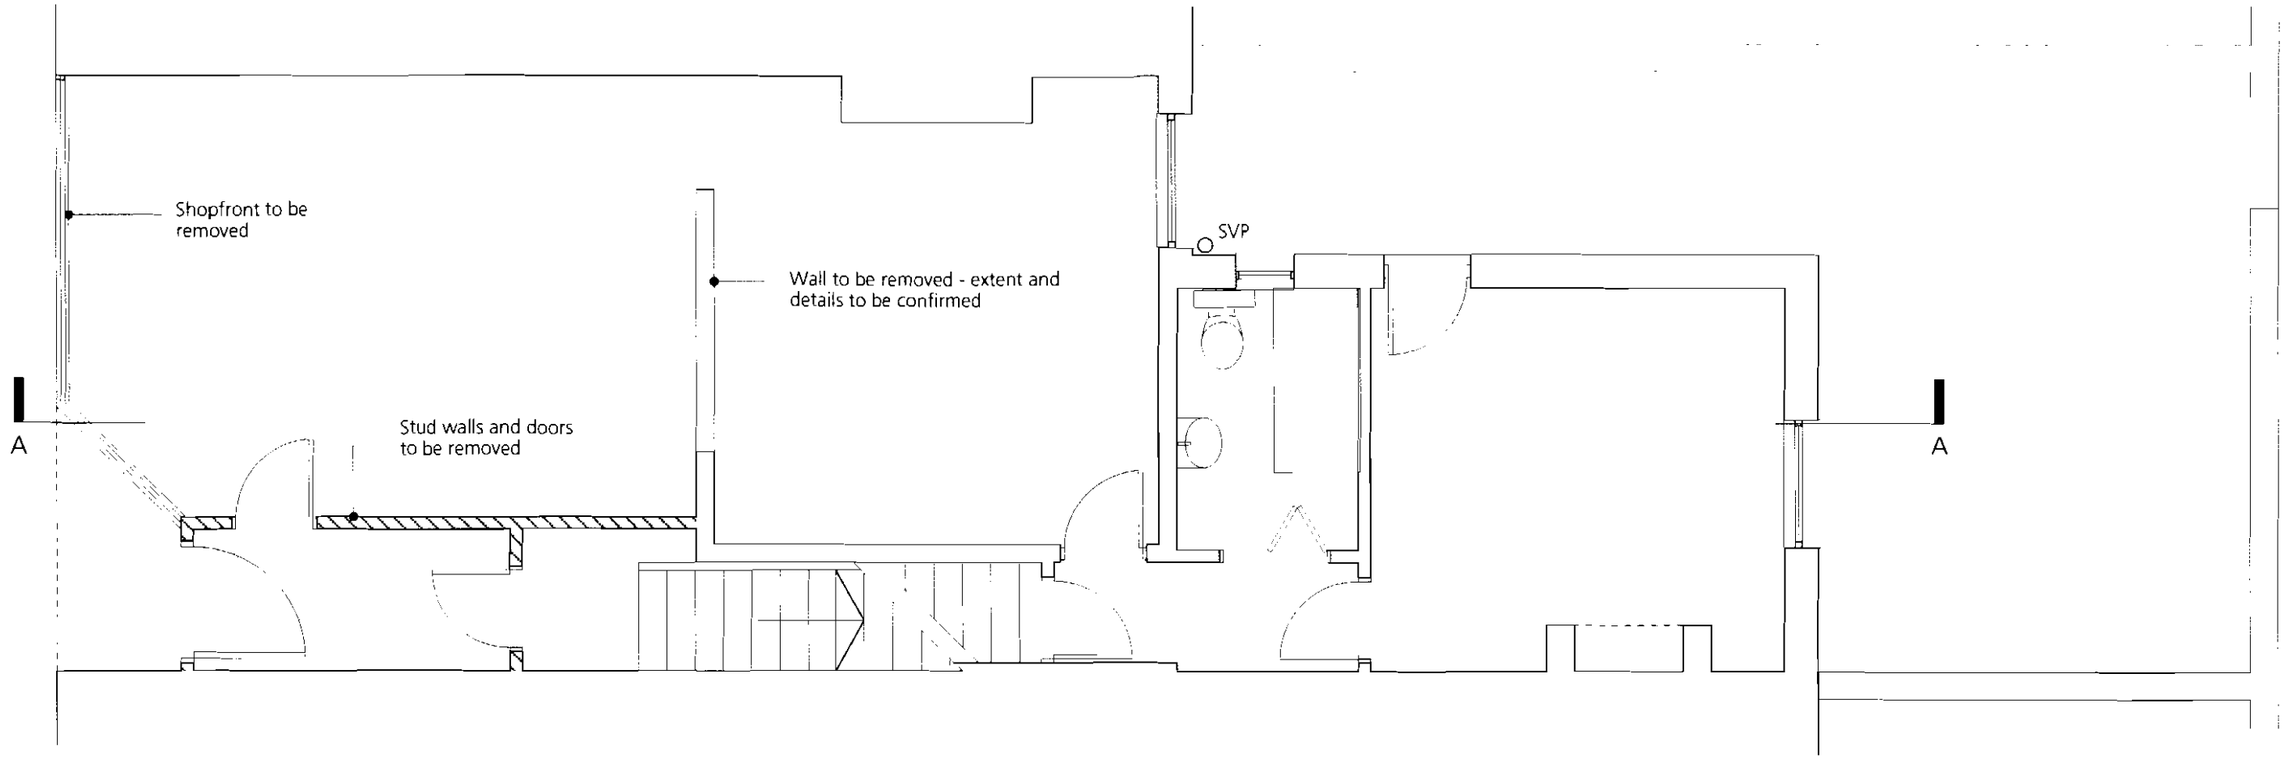


TOTAL ARCHITECTURE

MANCHESTER

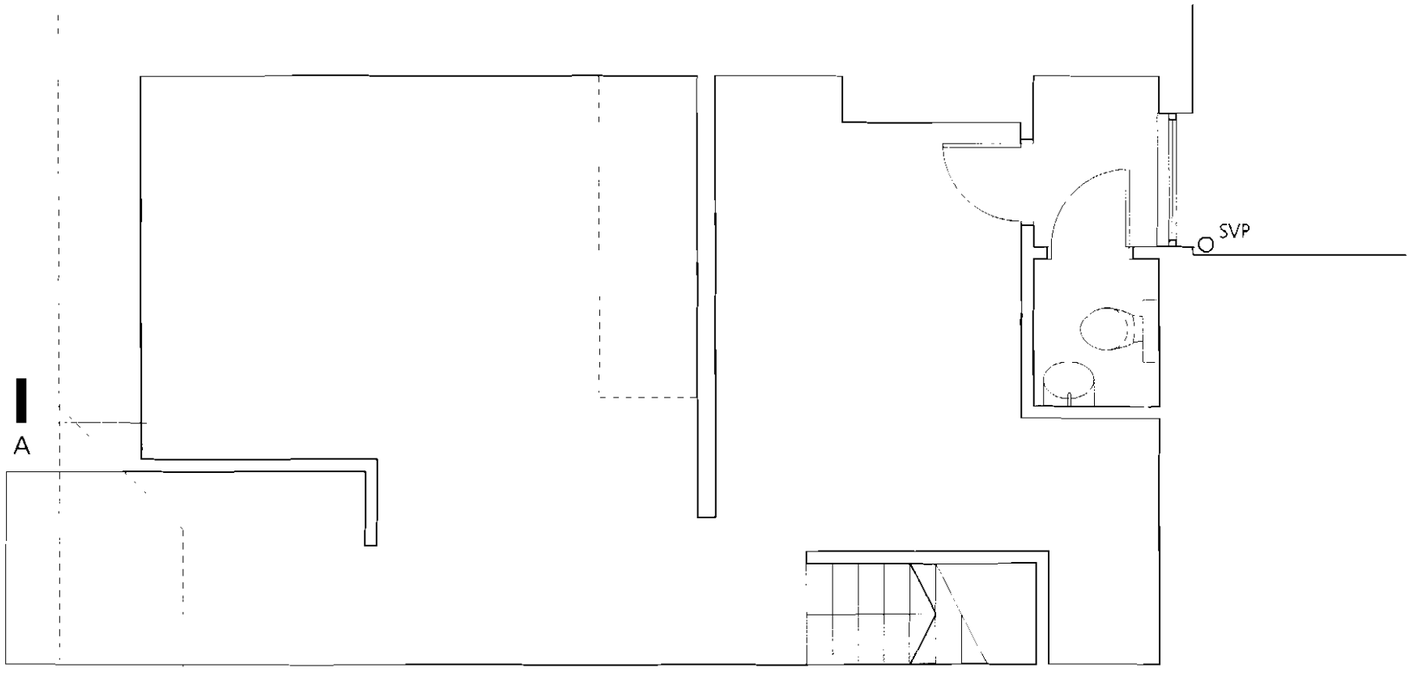TBIG Ltd

**218 Burton Road, West Didsbury**

**Existing Ground Floor Plan**

For information

1:50 (A3) August 2007

BRM | SK | 0001 | -



0 1 2 3
metres

EXISTING ELEVATION TO BURTON RD

| Rev. | Date | Description |
|---|---|---|

**TOTAL** ARCHITECTURE


Architecture, Planning & Industrial Design
11 Cross Road
MANCHESTER
M21 9UH
t: +44(0)7989 535487
e: mail@totalarchitecture.co.uk


Key Plan & Northpoint

Client: TBIG Ltd

Project: **218 Burton Road, West Didsbury**

Document: **Existing Front Elevation**

Status: For information

Scale & Date: 1:50 (A3) August 2007

Doc. Ref.: BRM | SK | 0004 | -