General Notes

Level area against buildings to be built up with compacted hardcore covered by a 150mm layer of coarse gravel up leaving 300mm gap below timber decking with timber handrailing

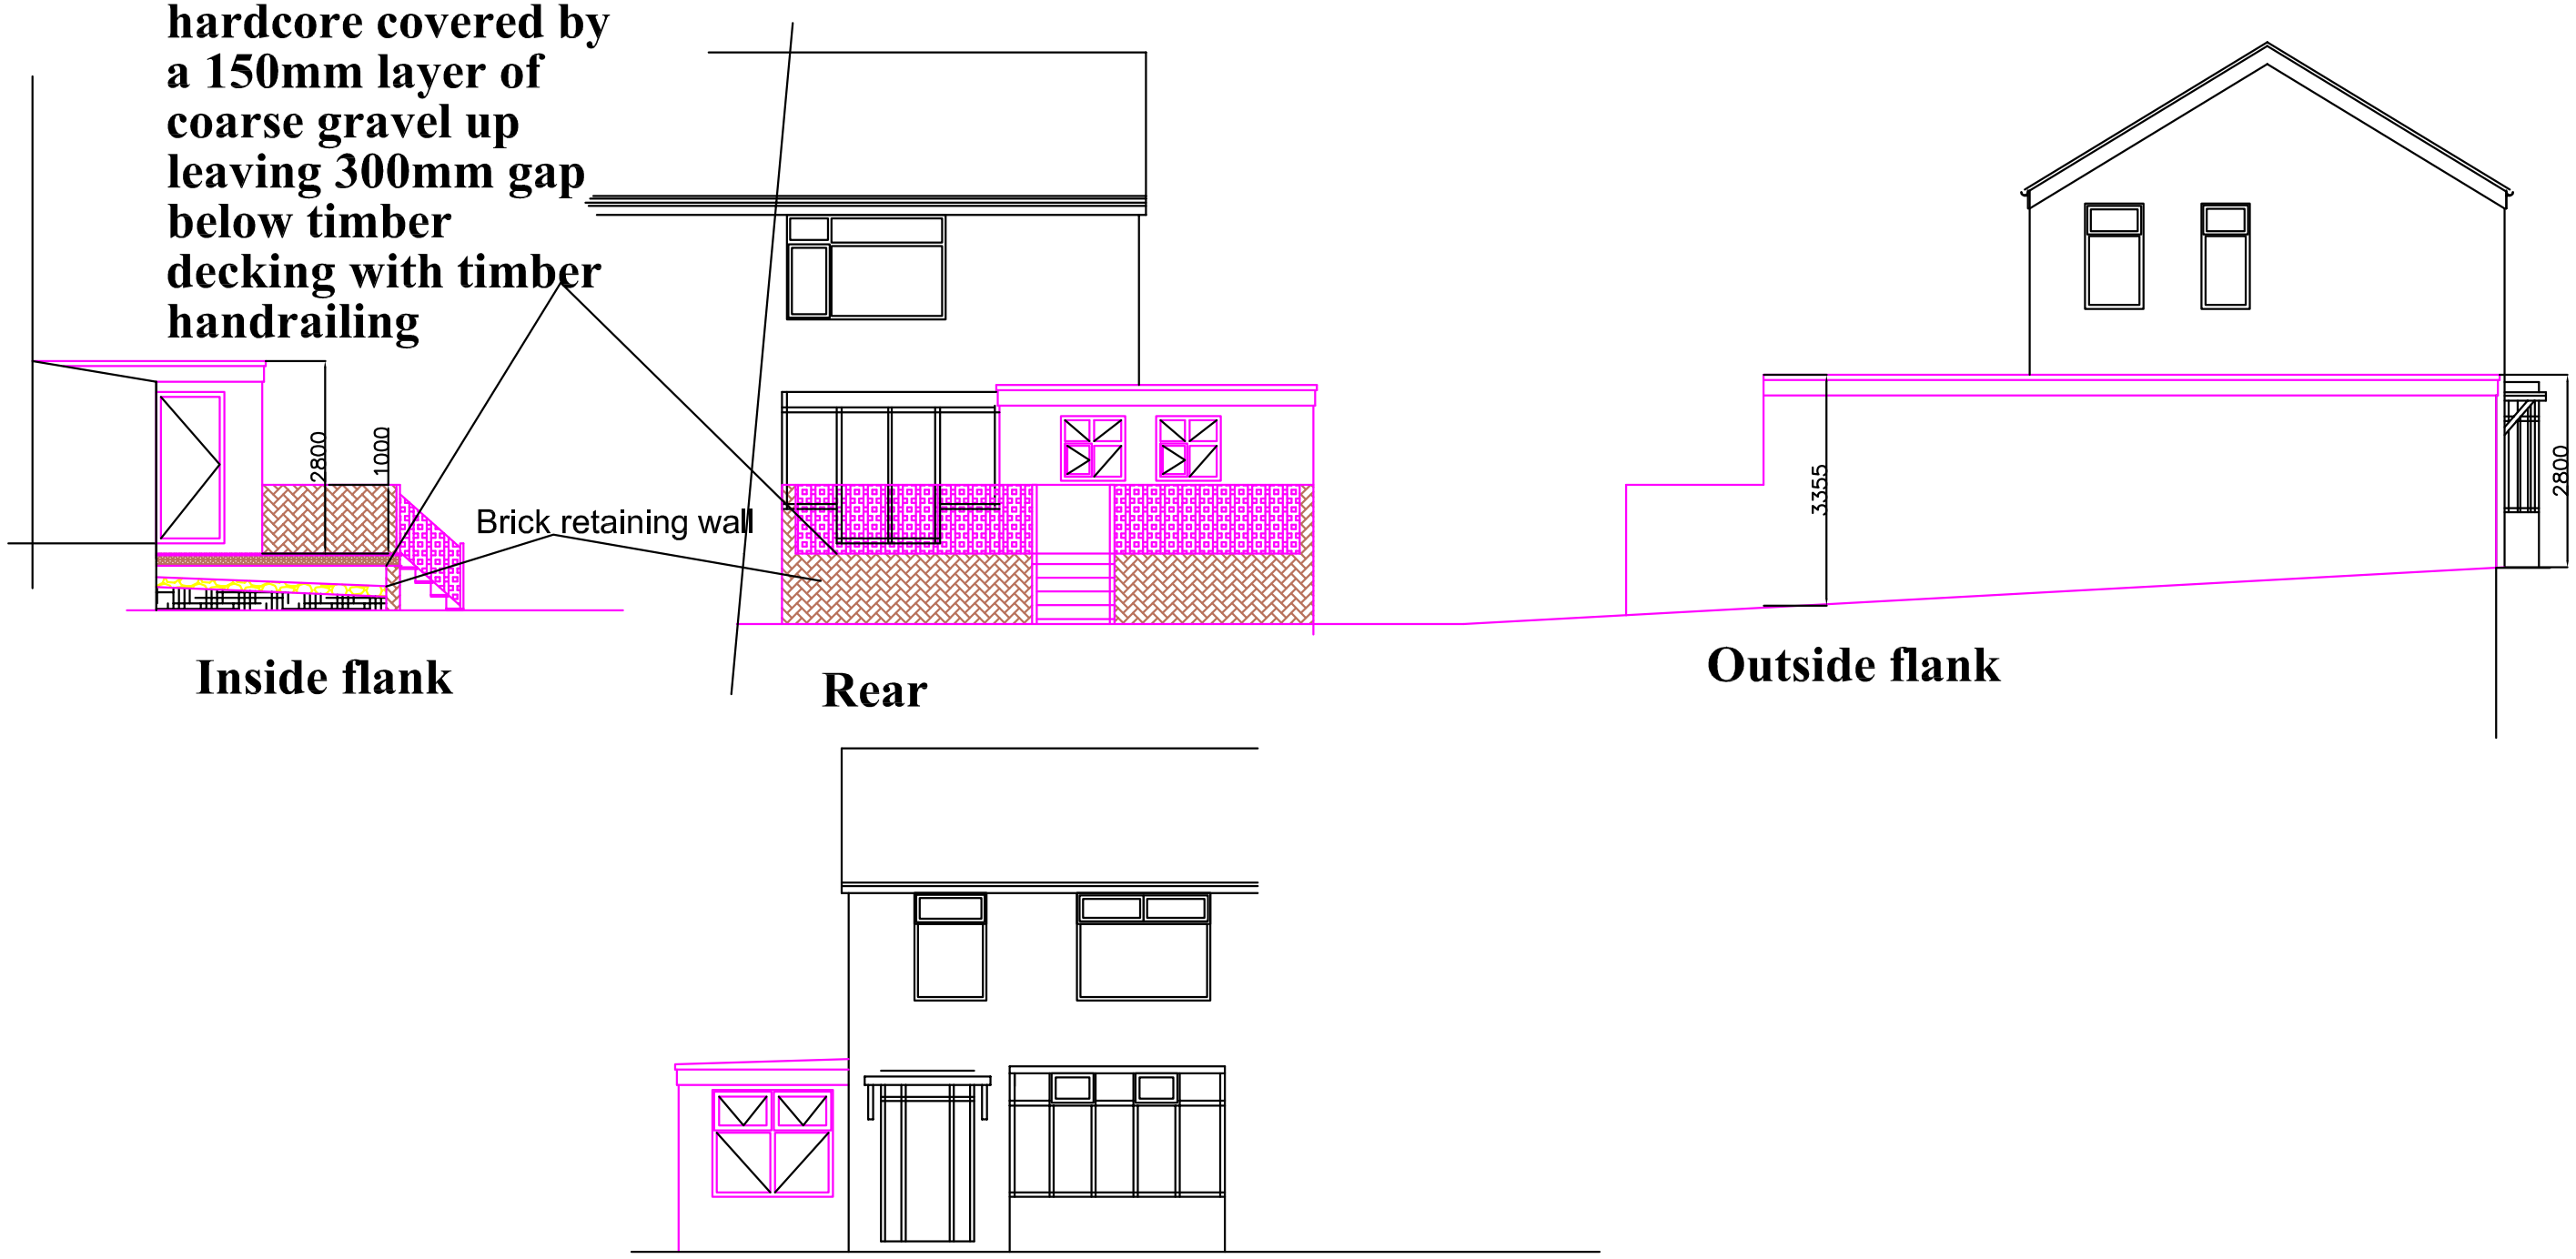

Inside flank

Rear

Outside flank

Front

Proposed

No.	Revision/Issue	Date
B	Window added and decking construction defined	11/05/09
A	Decking material added	16/03/09

F SUMMERFIELD
BSc(Tech)Hons, CEng, FICE, MSMaxE
Chartered Consulting, Civil, Structural & Municiple Engineer, Planning Supervisor & Party Wall Surveyor. [Part Of Torplan Ltd]
216 Heaton Moor Road, Stockport, SK4 4DU
Tel: 0161-443 1881 . Mobile: 07802-296027 . Fax 0161-431 0786 .
Web Site: http://www.torplan.co.uk/engineer; e-mail: fs@torplan.co.uk

Project Name and Address
20 Homestead Crescent
Burnage, Manchester

Proposed elevations - with door

Project: 09.01.29
Date: 28.01.09
Scale: 1:100 @ A3
Sheet: 04
Rev B