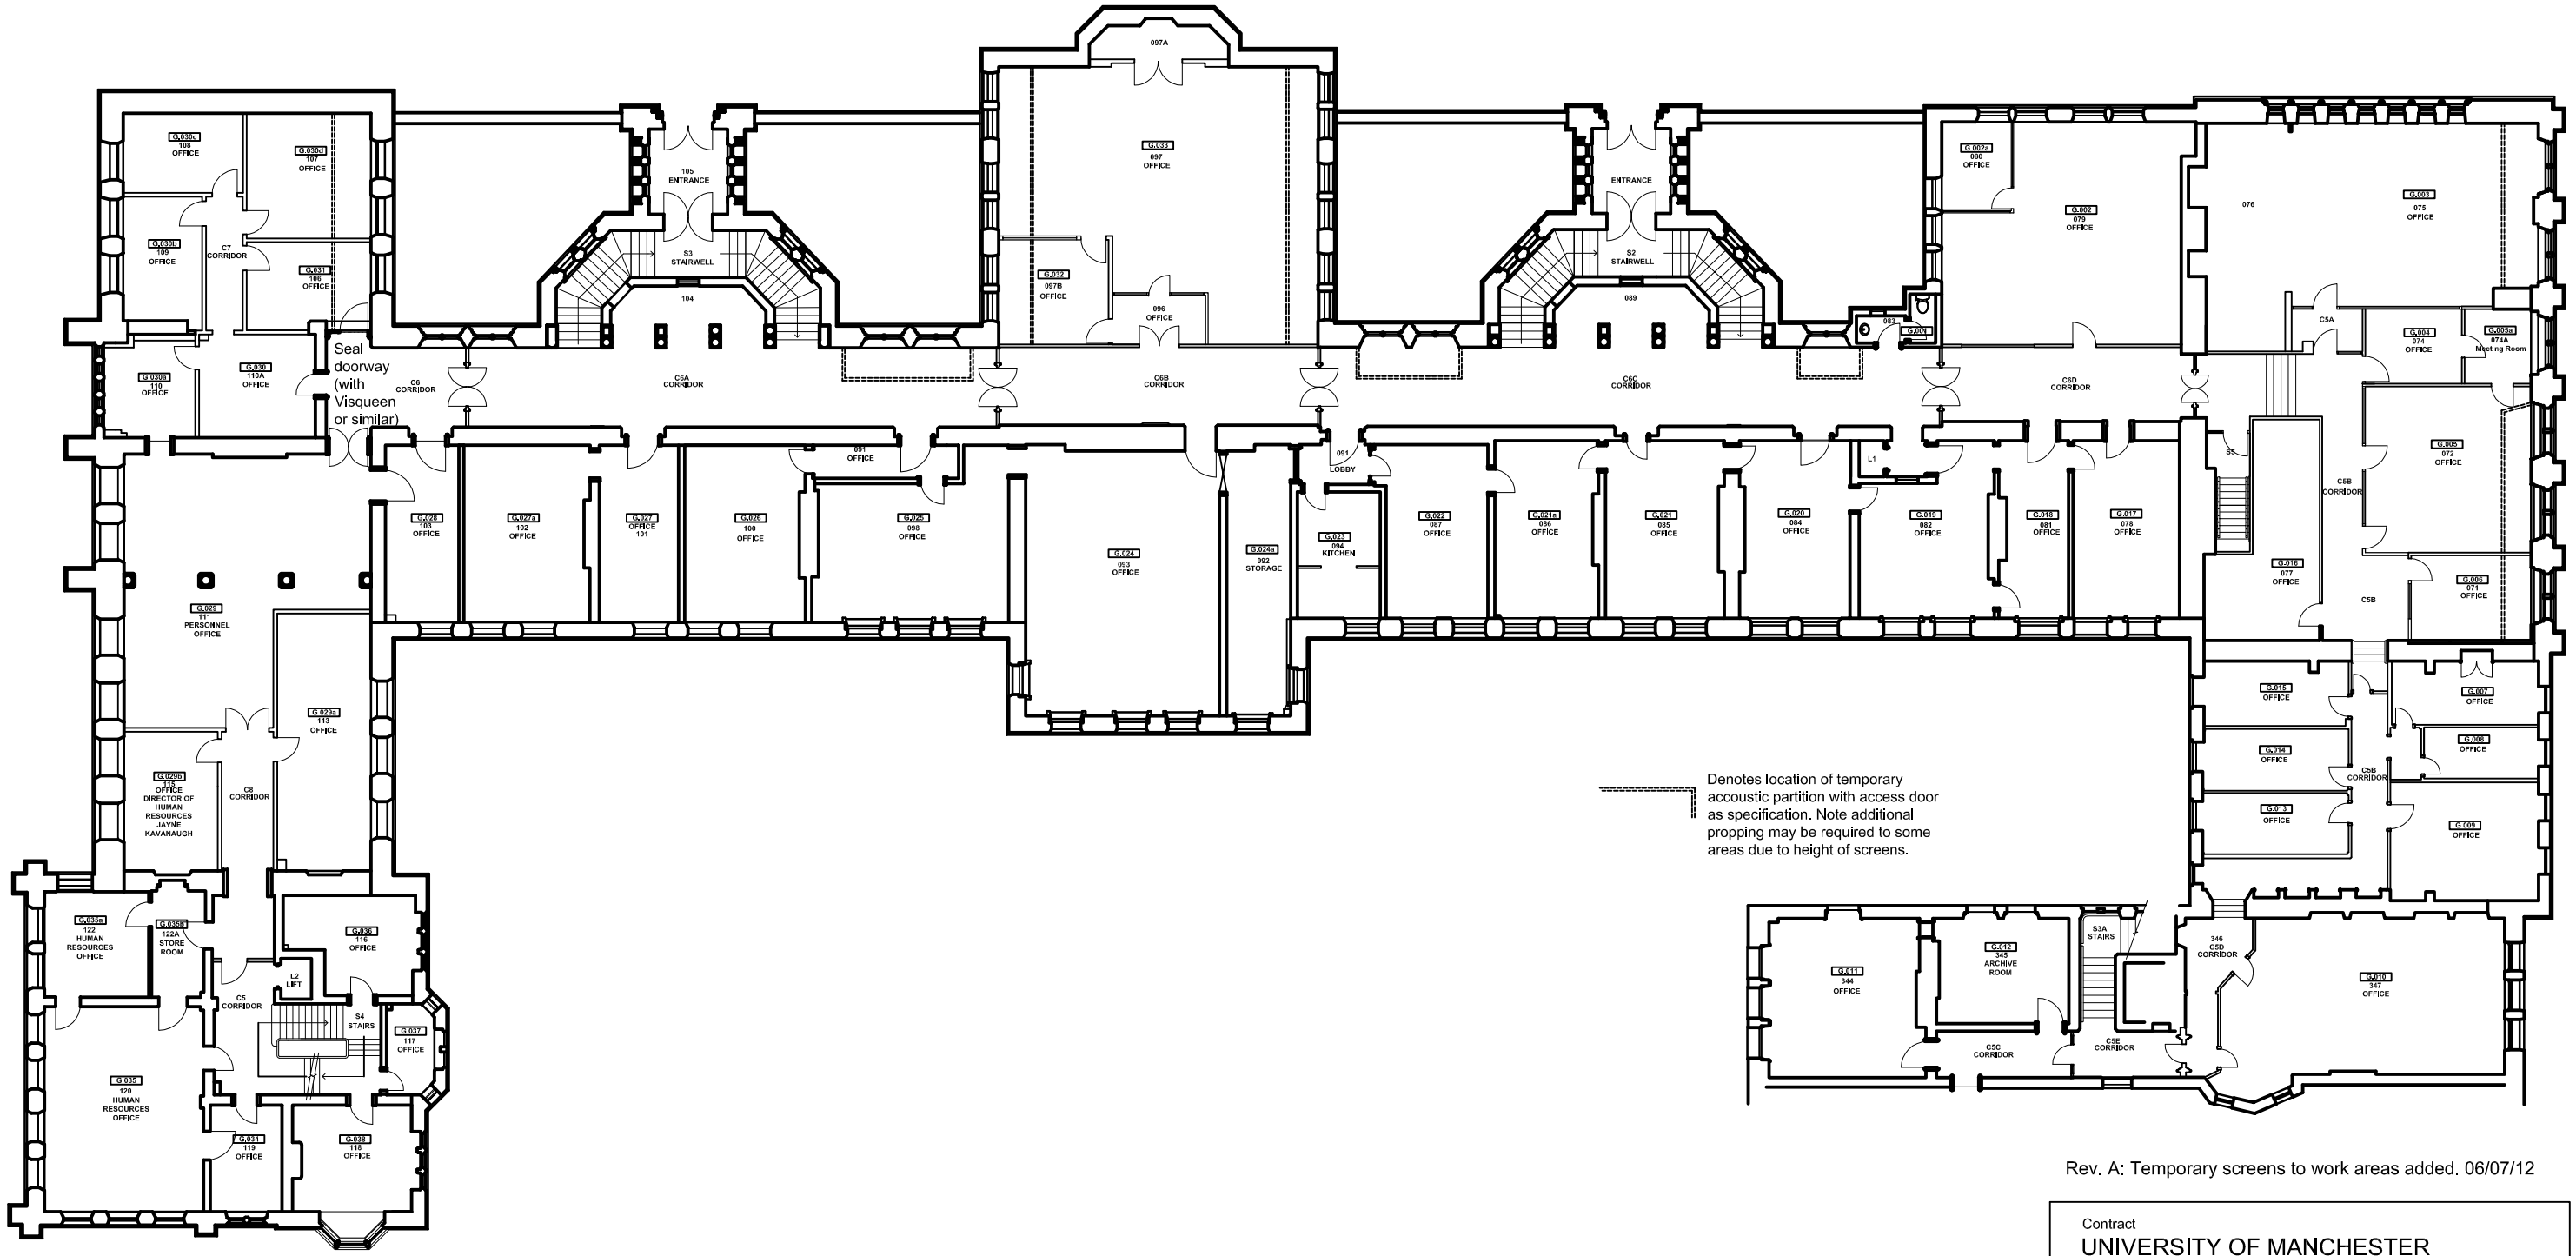

Denotes location of temporary accoustic partition with access door as specification. Note additional propping may be required to some areas due to height of screens.

Rev. A: Temporary screens to work areas added. 06/07/12

Contract
UNIVERSITY OF MANCHESTER
PHASE 3 FABRIC REPAIRS

Client UNIVERSITY OF MANCHESTER

Building / Structure JOHN OWENS BUILDING:
GROUND FLOOR PLAN

PLANS AS EXISTING

Drawing No. E-03

Contract No. 4106

Scale 1:250 @ A3

Date 09/08/11

Drawn RG-R

Revision A

LLOYD EVANS PRICHARD ltd
No.5 The Parsonage, Manchester M3 2HS
Tel: 0161-834 6251, Fax: 0161-832 1785