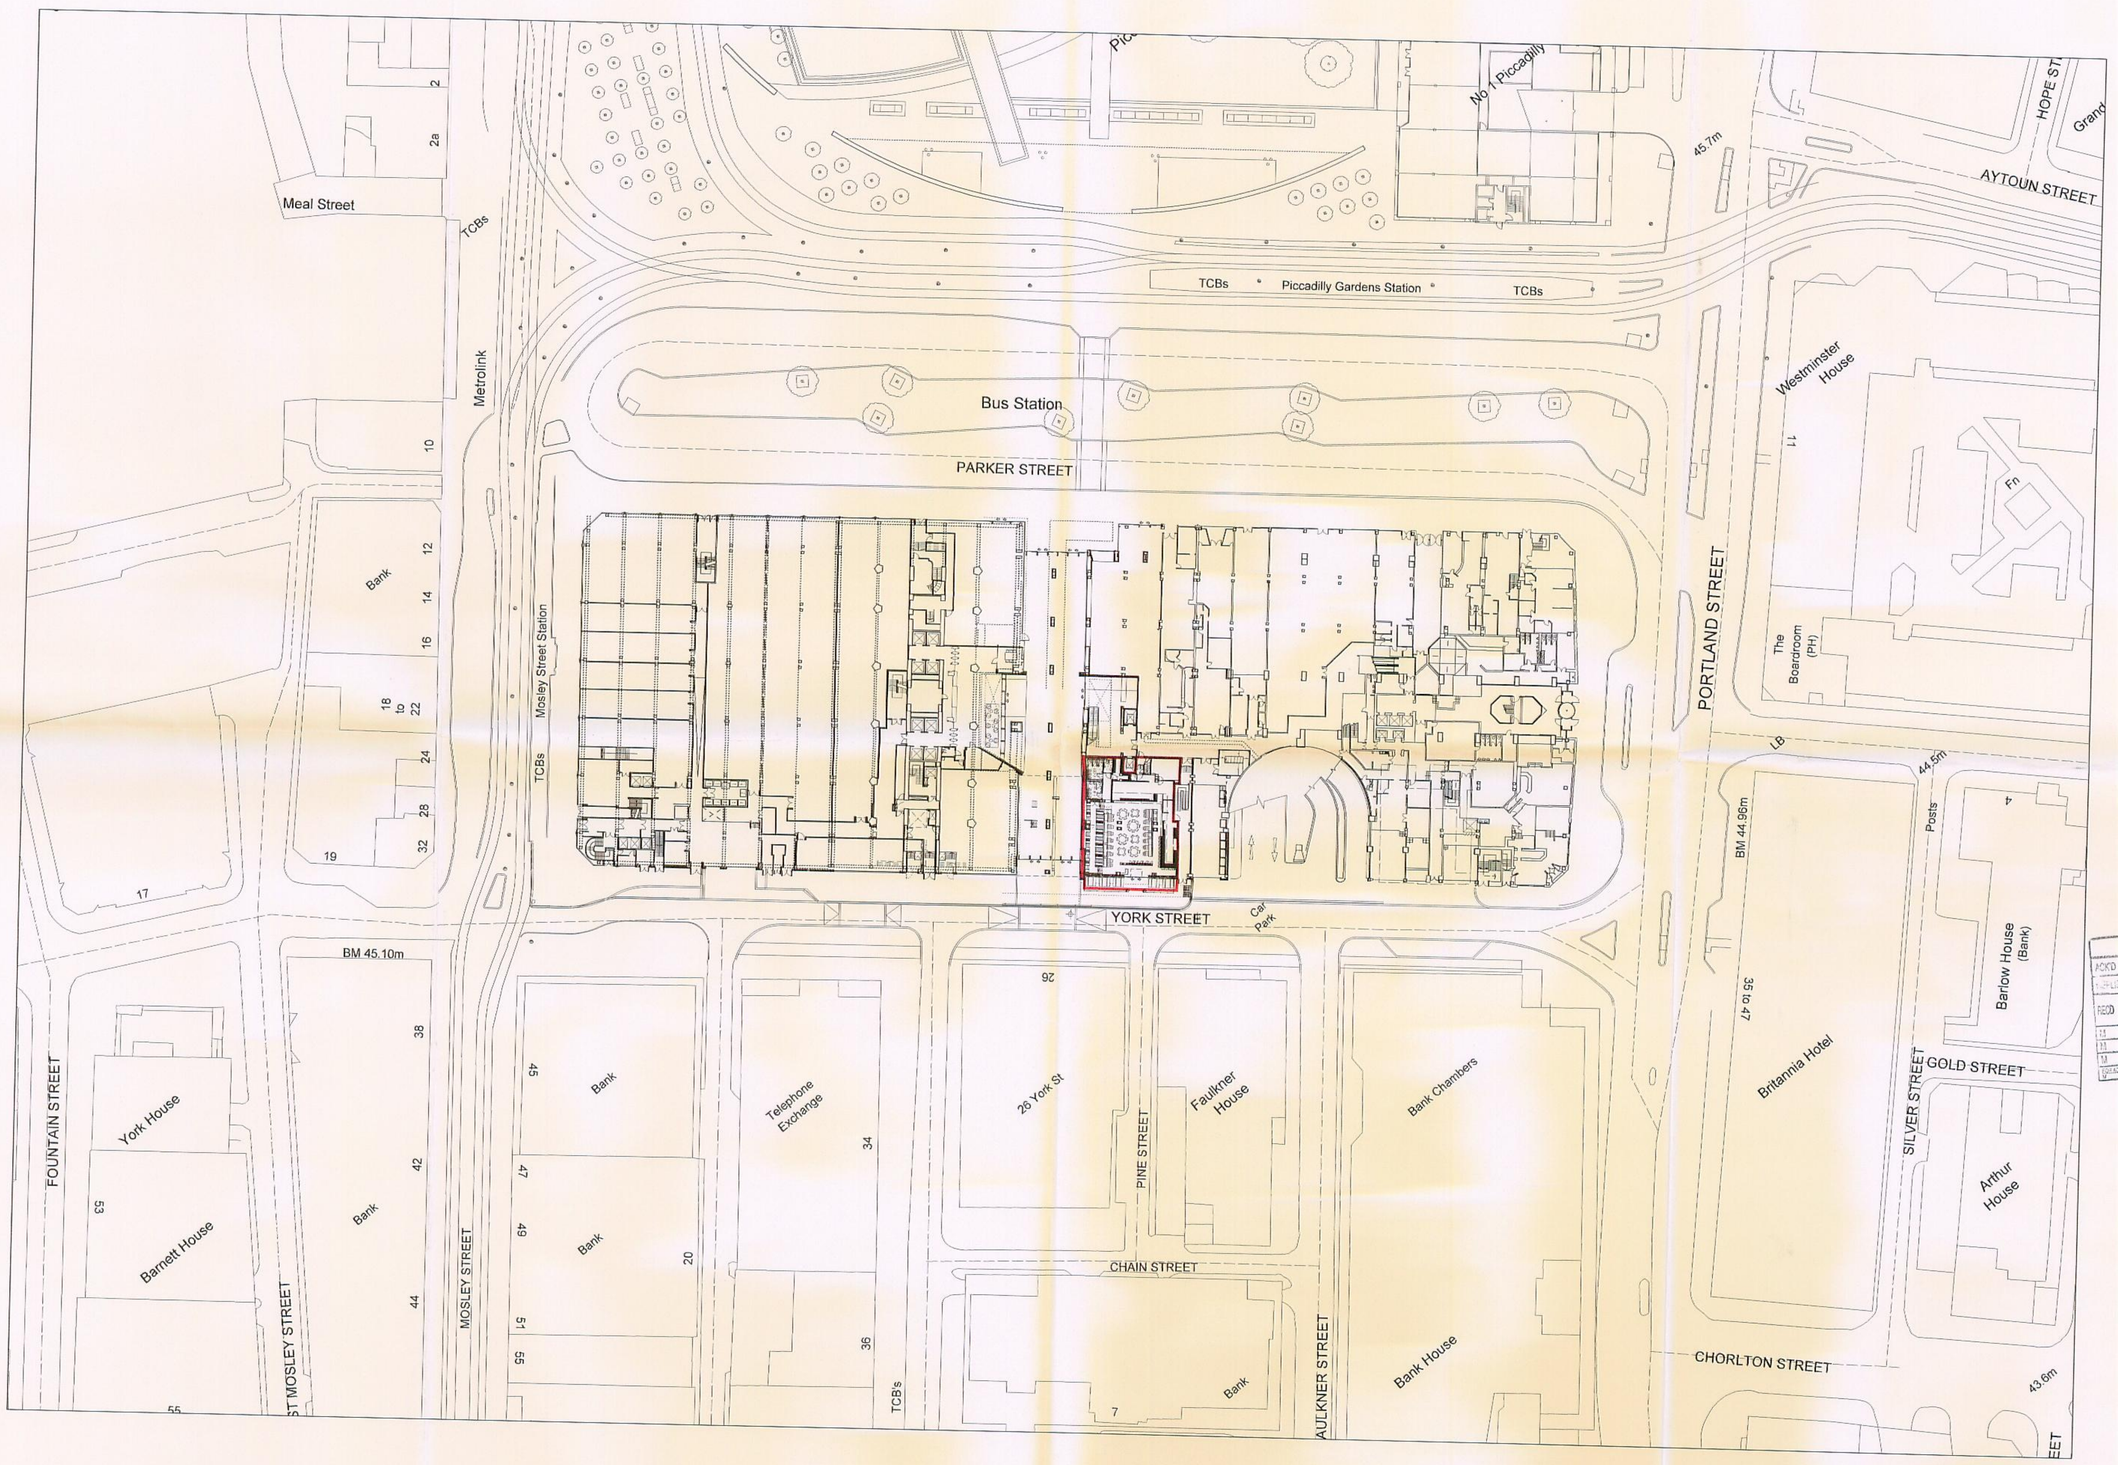

notes / revision
rev A - 30.11.07
blue line removed as restaurant is now in heathcotes ownership

project
Heathcote's Restaurant
Piccadilly Plaza

job number
1035

drawing number
al(05)100

revision
A

title
location plan

scale
1:500 @ A1
1:1000 @ A3

date
august 07

drawn by
rb

checked by
re

issued for
planning document

PLANNING
ACK'D
REPLIED
RECD 10 JUN 2008

stephenson | bell
architects and planners
aeroworks
5 adair street manchester M1 2NQ
t 0161 273 7204 f 0161 272 8553
e e-mail@stephenson-bell.com
w www.@stephenson-bell.com

This design and drawing is the copyright of stephenson bell limited and may not be reproduced in any form whatsoever without prior written consent. Issue of the drawing does not impart any real or implied copyright licence. **do not scale from this drawing**