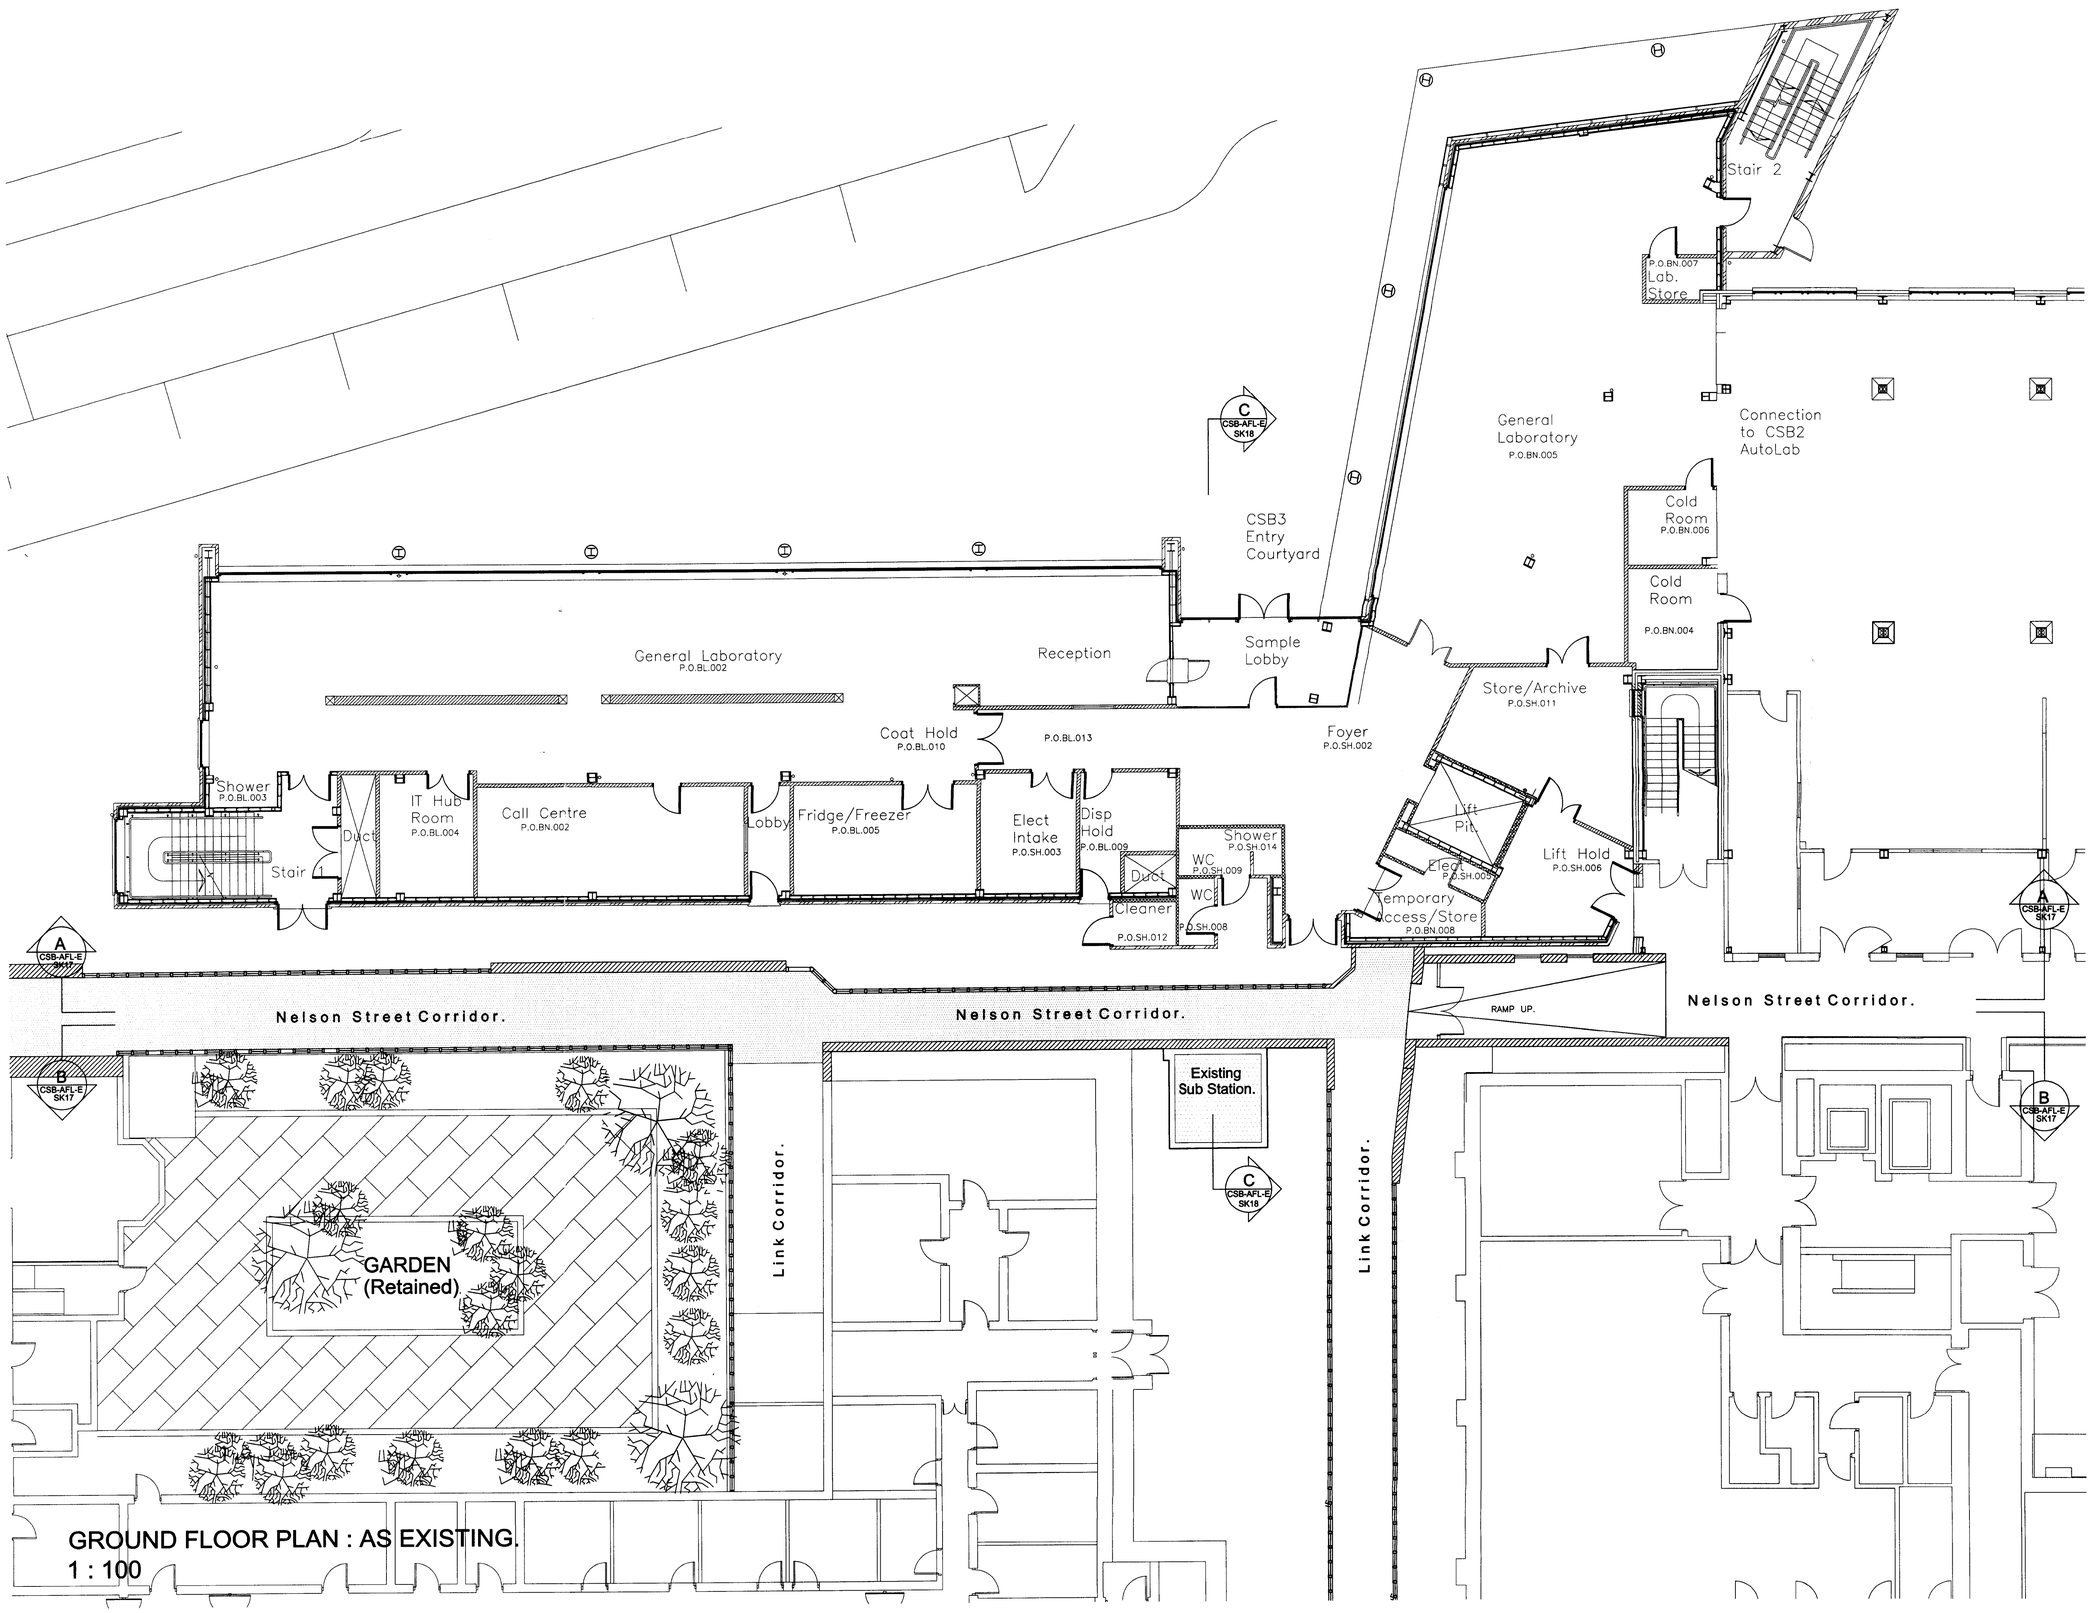


GROUND FLOOR PLAN : AS EXISTING.
1 : 100

REV	DATE	COMMENT
P-01	24.01.08	1st Issue to Planning.

KEY

SCALE BAR
0 2m 4m 6m 8m

CLIENT

ORIGINATOR

AFL Architects
St James's Buildings
Oxford Street
Manchester
M1 6FQ

tel: 0161 236 6263
fax: 0161 236 6484
mail:mail@afl-uk.com
website:www.afl-uk.com

PROJECT
MANCHESTER JOINT HOSPITALS

DRAWING TITLE: GROUND_FLOOR_PLAN AS_EXISTING. .	SCALE @ A1: 1:100
	CAD No. L.B.
DRAWING STATUS	JOB REF: 063131
DRAWING No. CSB-AFL-E- SK14 -P-01	REV No.