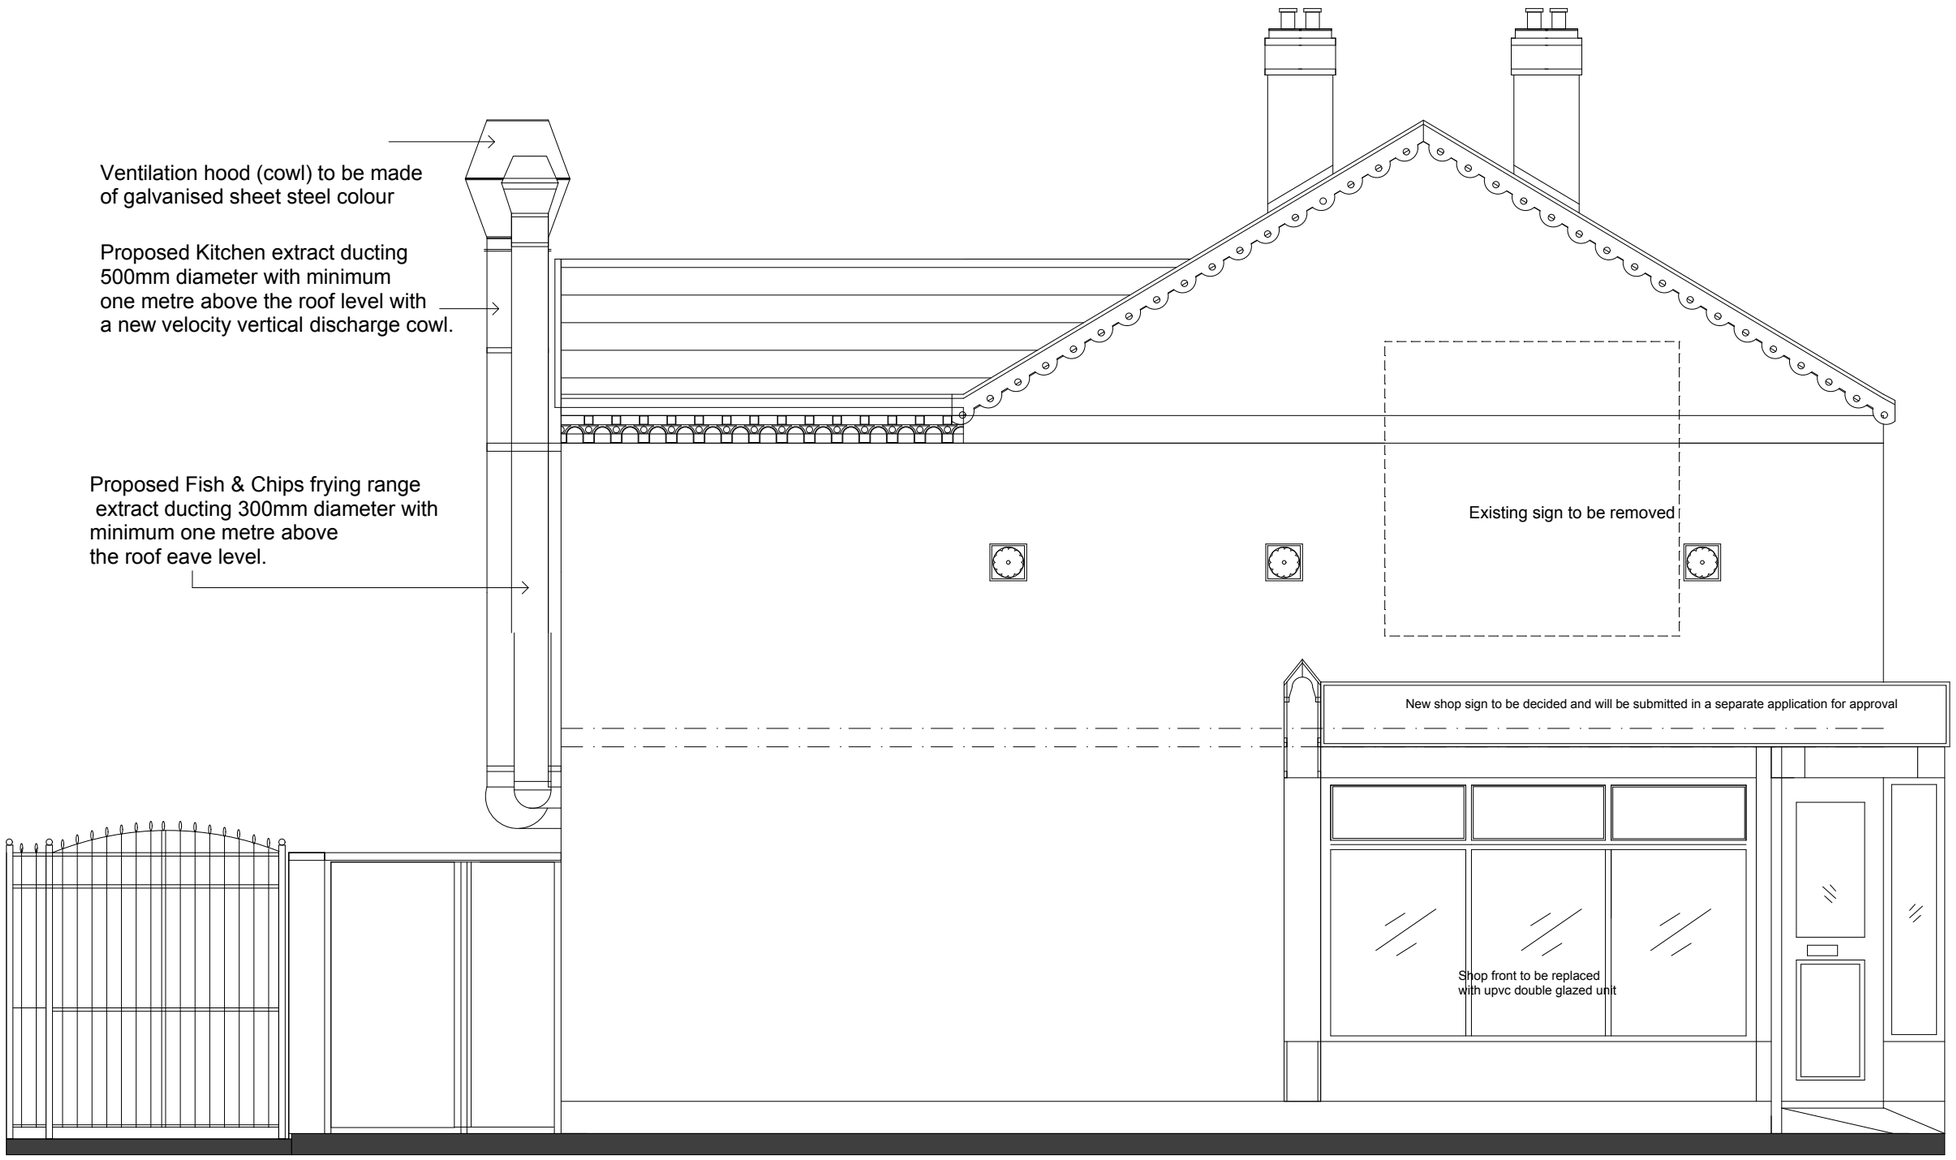

Proposed Kitchen extract system has incorporated with silencer to reduce the noise level and carbon filter to remove odour and smell before discharge through the chimney.

Proposed Side Elevation

Drawing Title: Proposed Side Elevation	Project: 384 Moston Lane Manchester M40 9LX	Drawing No: 11 Revision	Drawn by: TL Date: Jan 2012 Scale: 1: 50	Client: Mr. Tran	**T L Architects** 7 Gardenia Grove Liverpool L17 7HP Mobile:07545154699