
PROPOSED AIRWAVE SITE, CLAYTONBROOK DEPOT, (GREATER MANCHESTER POLICE)
OPENSHAW, MANCHESTER

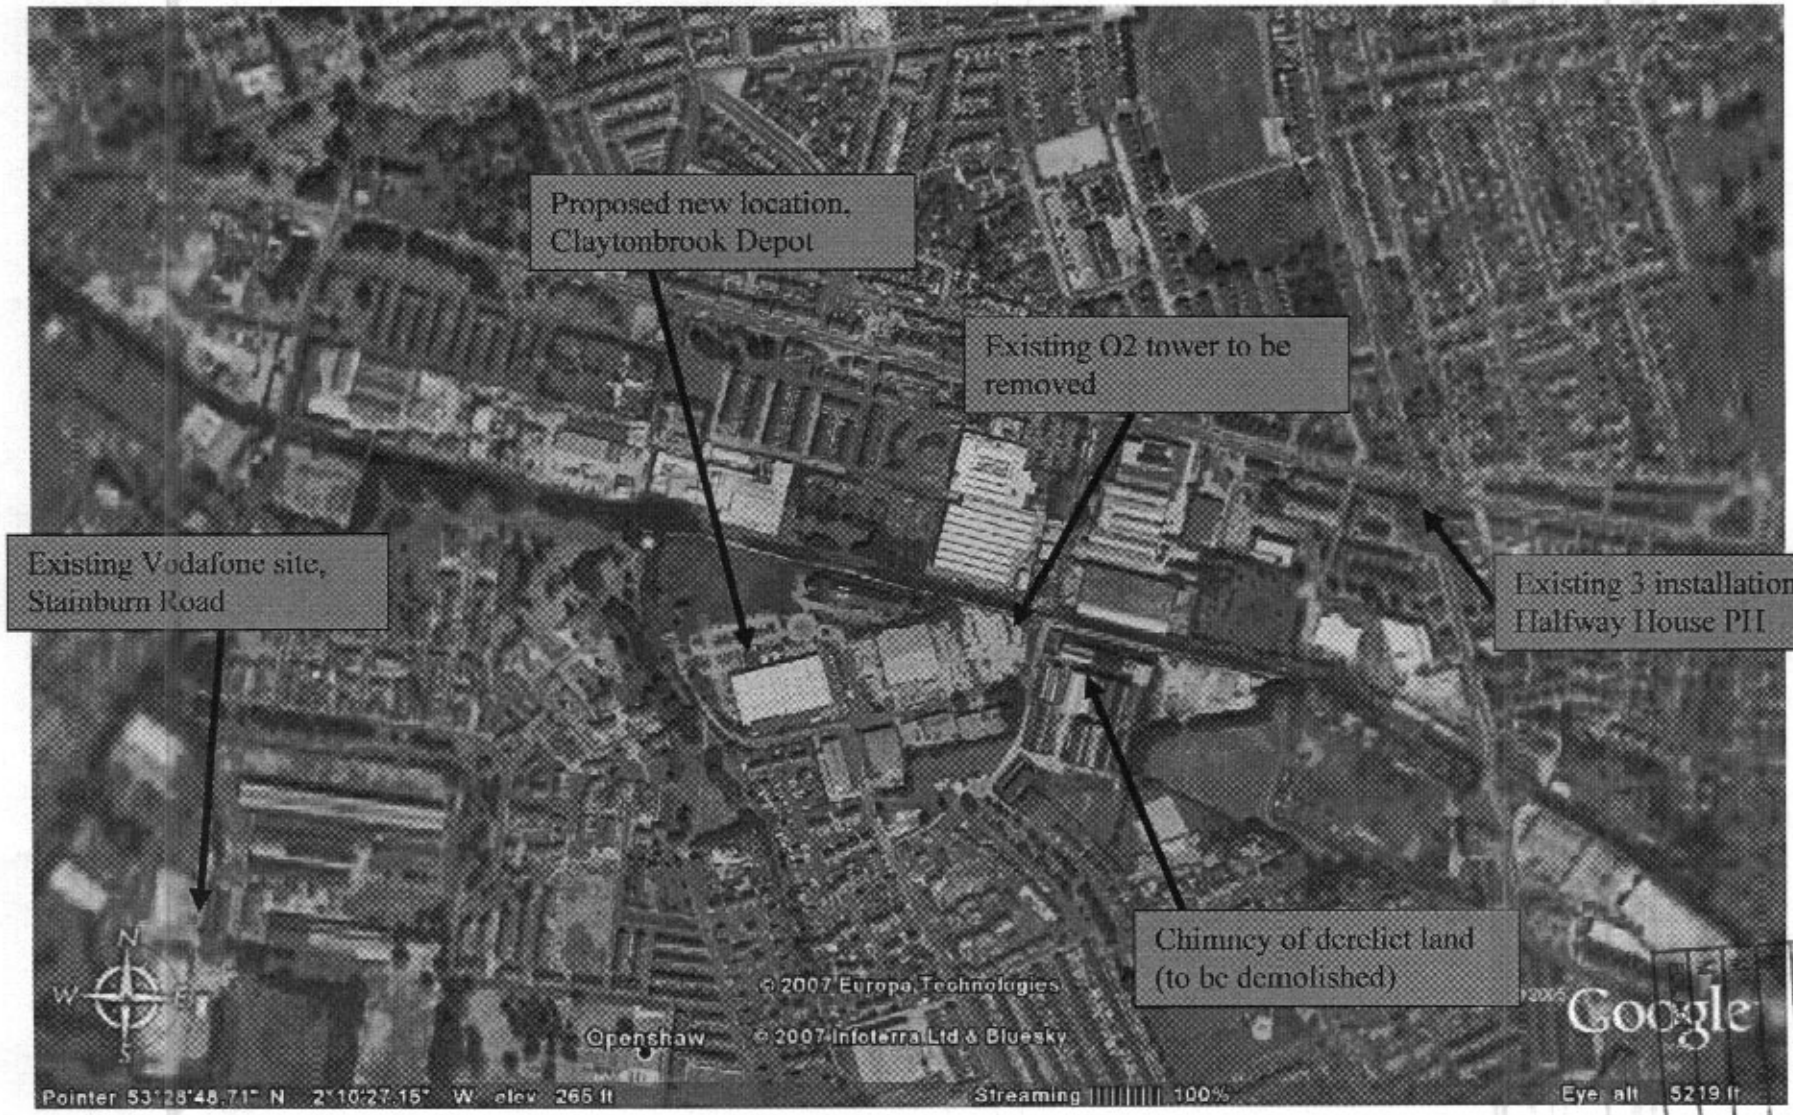

PLANNING
ACK'D
REPLIED
RECD 27 MAR 2008