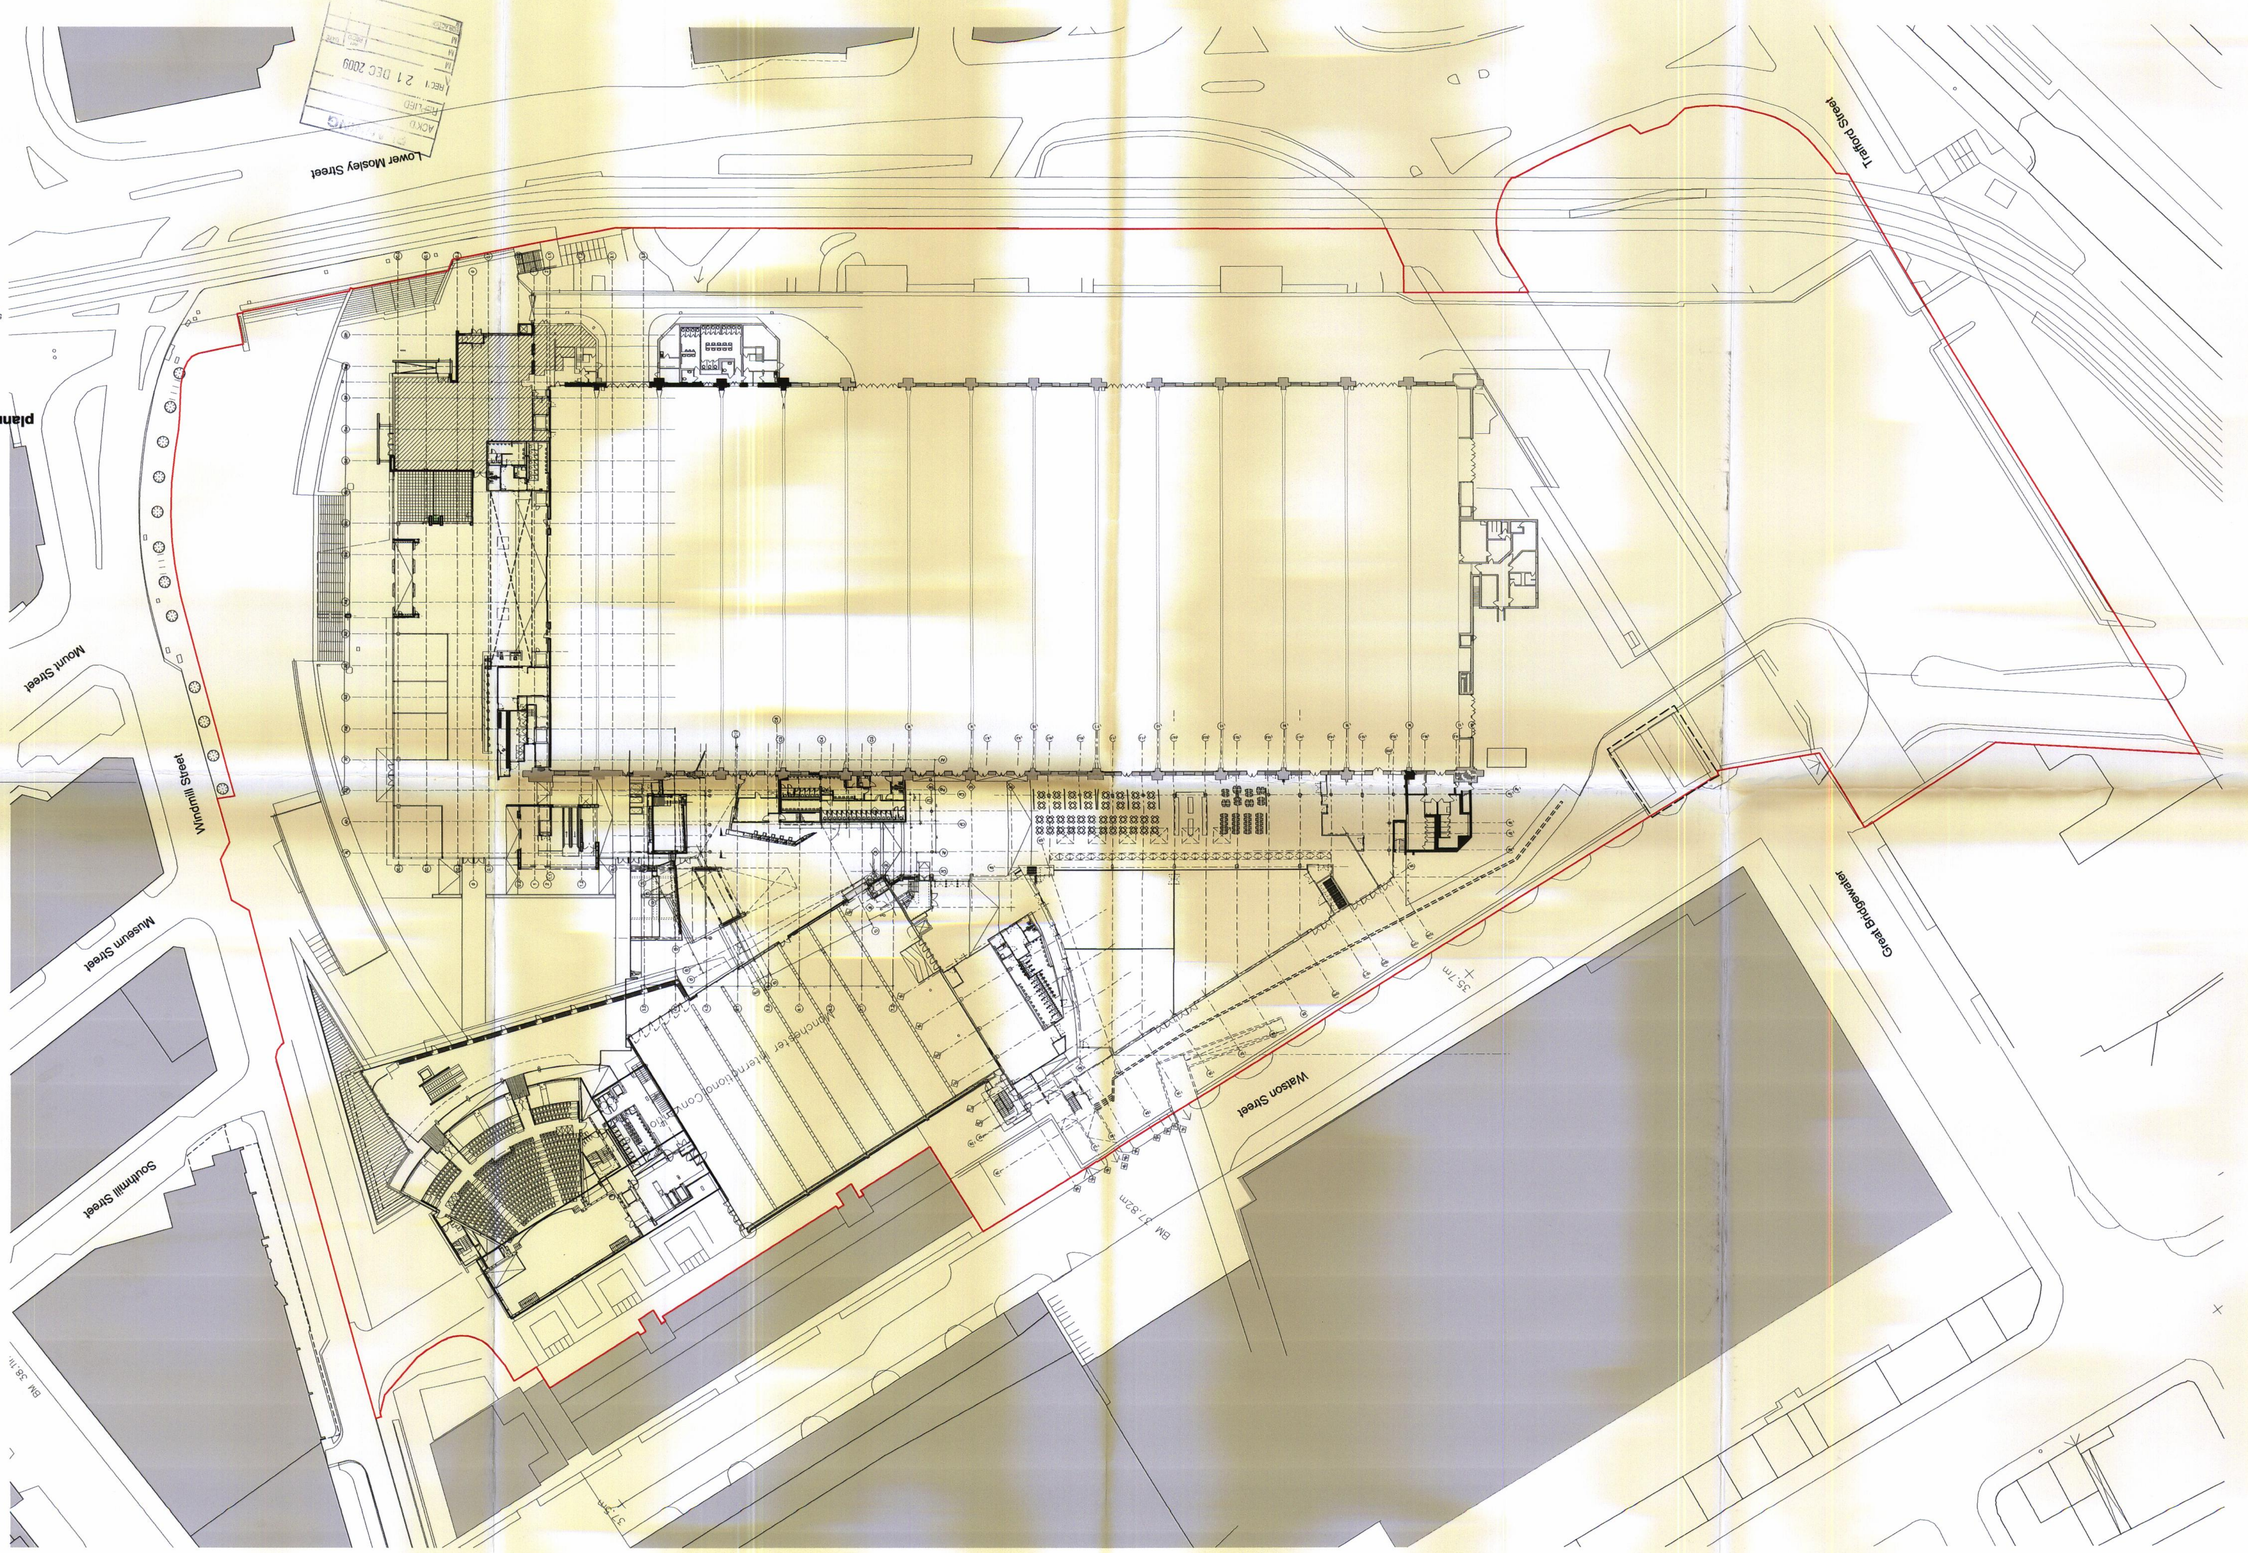

This design and drawing is the copyright of stephenson bell limited and may not be reproduced in any form whatsoever without prior written consent.
issue of the drawing does not impart any real or implied copyright licence. **do not scale from this drawing**

notes / revision
rev A - 19/11/07
changed colour of construction
boundary to green
rev B - 10/08/09
plan updated to reflect design development

project
manchester central

job number
999

drawing number
999-a(0)0000

revision
B

title
site plan
site edge red and blue

scale
1:500@a1
1:1000@a3

date
06.07.2007

drawn by

checked by

issued for

planning document

stephenson | bell
architects and planners
aeroworks
5 adair street manchester M1 2NQ
t 0161 273 7204 f 0161 272 8553
e e-mail@stephenson-bell.com
w www@stephenson-bell.com