Note signage is then to be fixed directly to the tiles, however location is not shown in this application seperate application has already been made

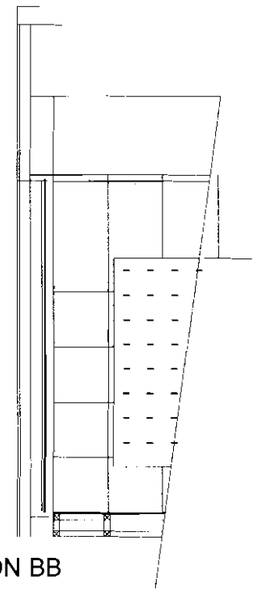

SECTION BB

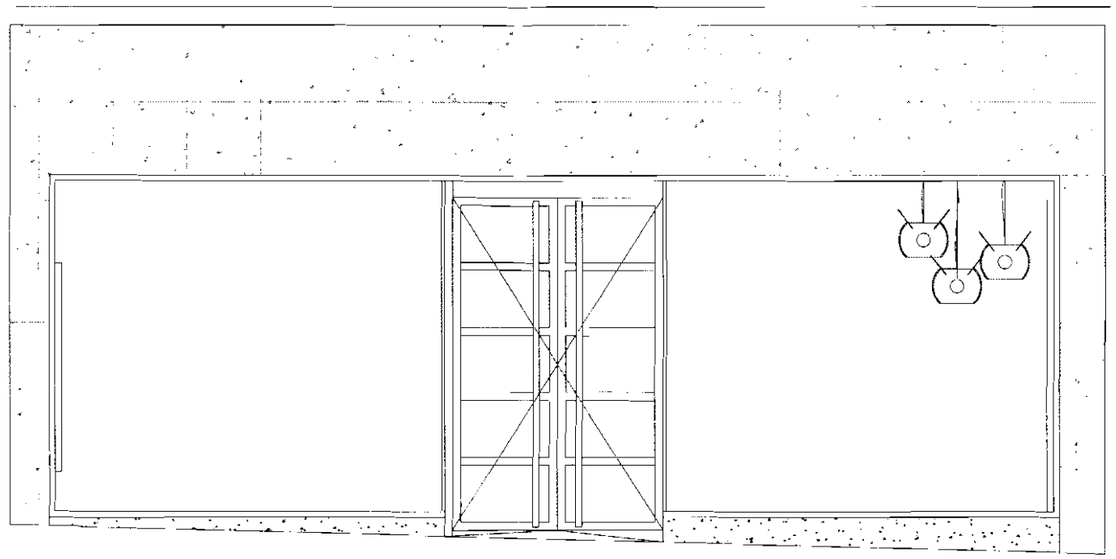

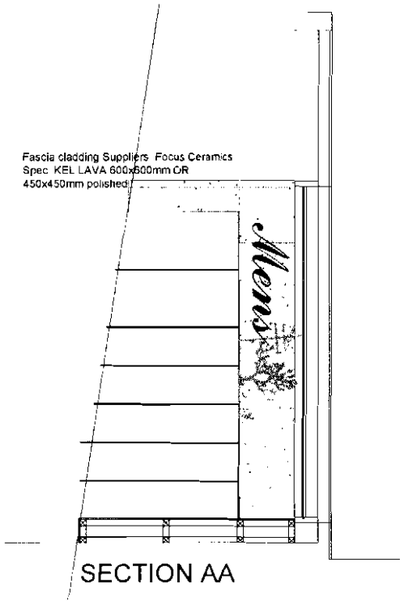

SECTION AA

Existing shopfront and fascia are to be retained, the application is for the fascia to be clad in ceramic tiles

Existing shopfront fascia removed and perpared in exterior grade ply ready to receive new ceramic facia tiles

FASCIA

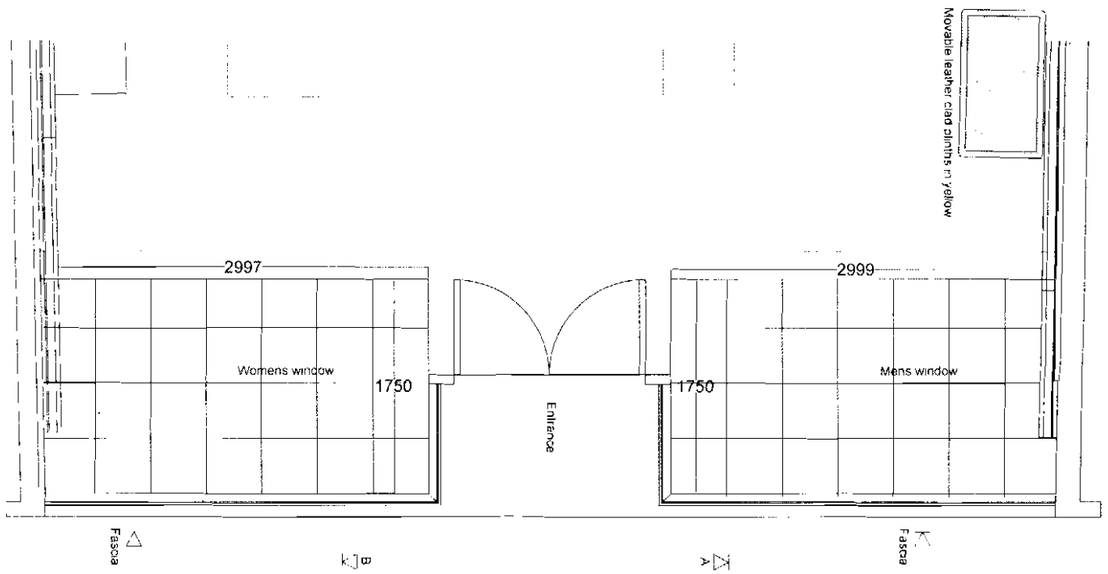

CD 15 MAY 2008
INIT REC'D

briggs hillier design

client	Schuh
project	New store concept
location	Manchester, Market Street
title	Shop front - tiles
dwg no	SCHUH-MARKE-12
scale	1:50
dwg by	JL
date	05.12.08

revisons		
B	11.02.08	Drawings amended following comments
C	19.02.08	amended following comments from Schuh
D	22.02.08	Tender issue

This drawing is the property of Briggs Hillier Design Ltd. Copyright is reserved by them and the drawing is issued on the condition that it is not copied, reproduced, retained or disclosed to any unauthorised person, either wholly or in part without the consent in writing of Briggs Hillier Design.

All dimensions are to be checked on site prior to manufacture and any discrepancies reported to the designer who will advise any necessary action.

Briggs Hillier Design, Ingrebable Farm, Huncoat Road, Stoney Stanton, Leicestershire LE9 4QJ
Tel 01455 272211 Fax 01455 272221 e-mail design@briggshillier.com www.briggshillier.com

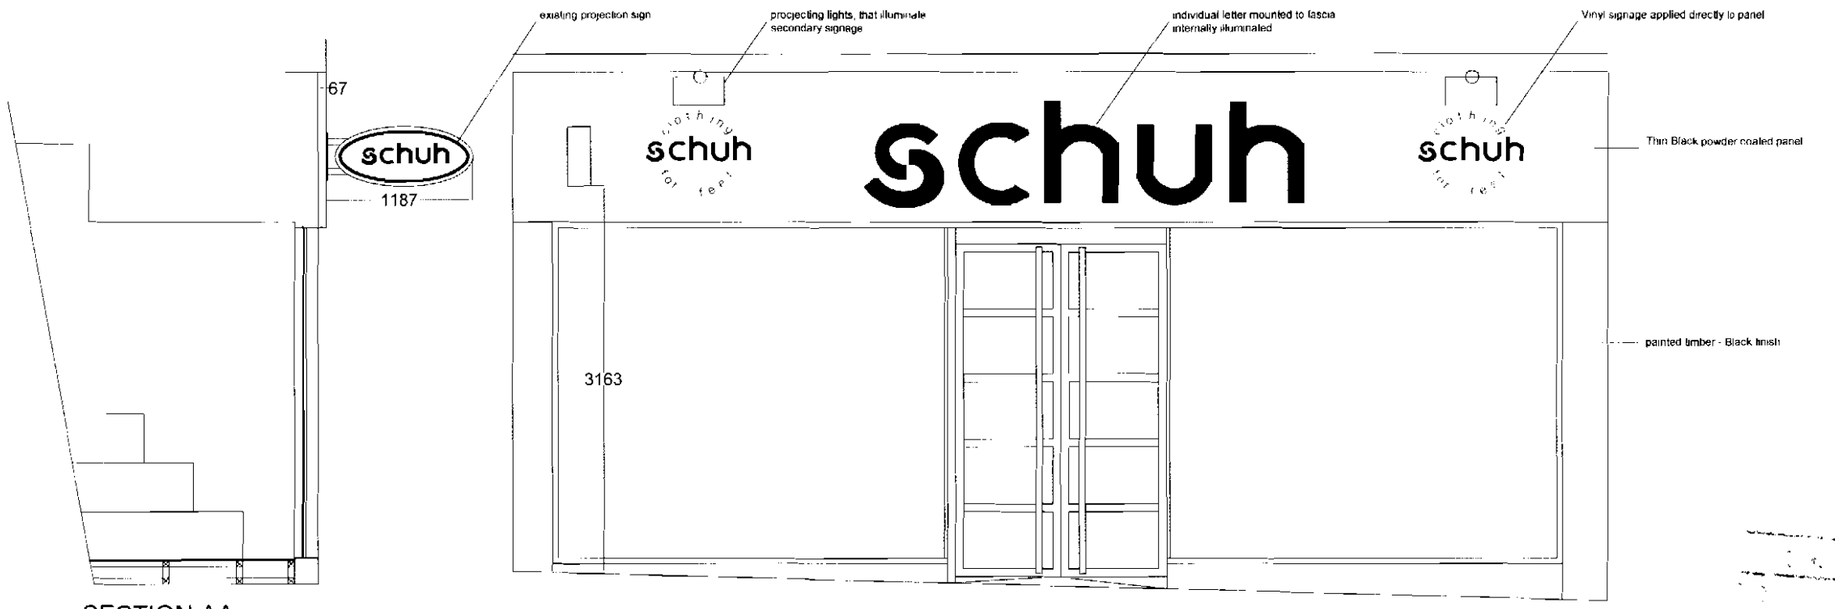

SECTION AA

FASCIA : original

15 MAY 2008

briggs hillier design

client	Schuh
project	New store concept
location	Manchester, Market Street
title	Shop front - as is
dwg no	SCHUH-MARKE-10
scale	1 50
dwg by	JL
date	05 12 06

revisons		
B	11 02 08	Drawings amended following comments
C	19 02 08	amended following comments from Schuh
D	22 02 08	Tender issue

This drawing is the property of Briggs Hillier Design Ltd. Copyright is reserved by them and the drawing is issued on the condition that it is not copied, reproduced, retained or disclosed to any unauthorised person, either wholly or in part without the consent in writing of Briggs Hillier Design

All dimensions are to be checked on site prior to manufacture and any discrepancies reported to the designer who will advise any necessary action

Briggs Hillier Design, Hagelside Farm, Hancock Road, Sidney Stanton, Leicestershire LE8 4DJ
Tel 01455 272211 Fax 01455 272221 e-mail design@briggshillier.com www.briggshillier.com

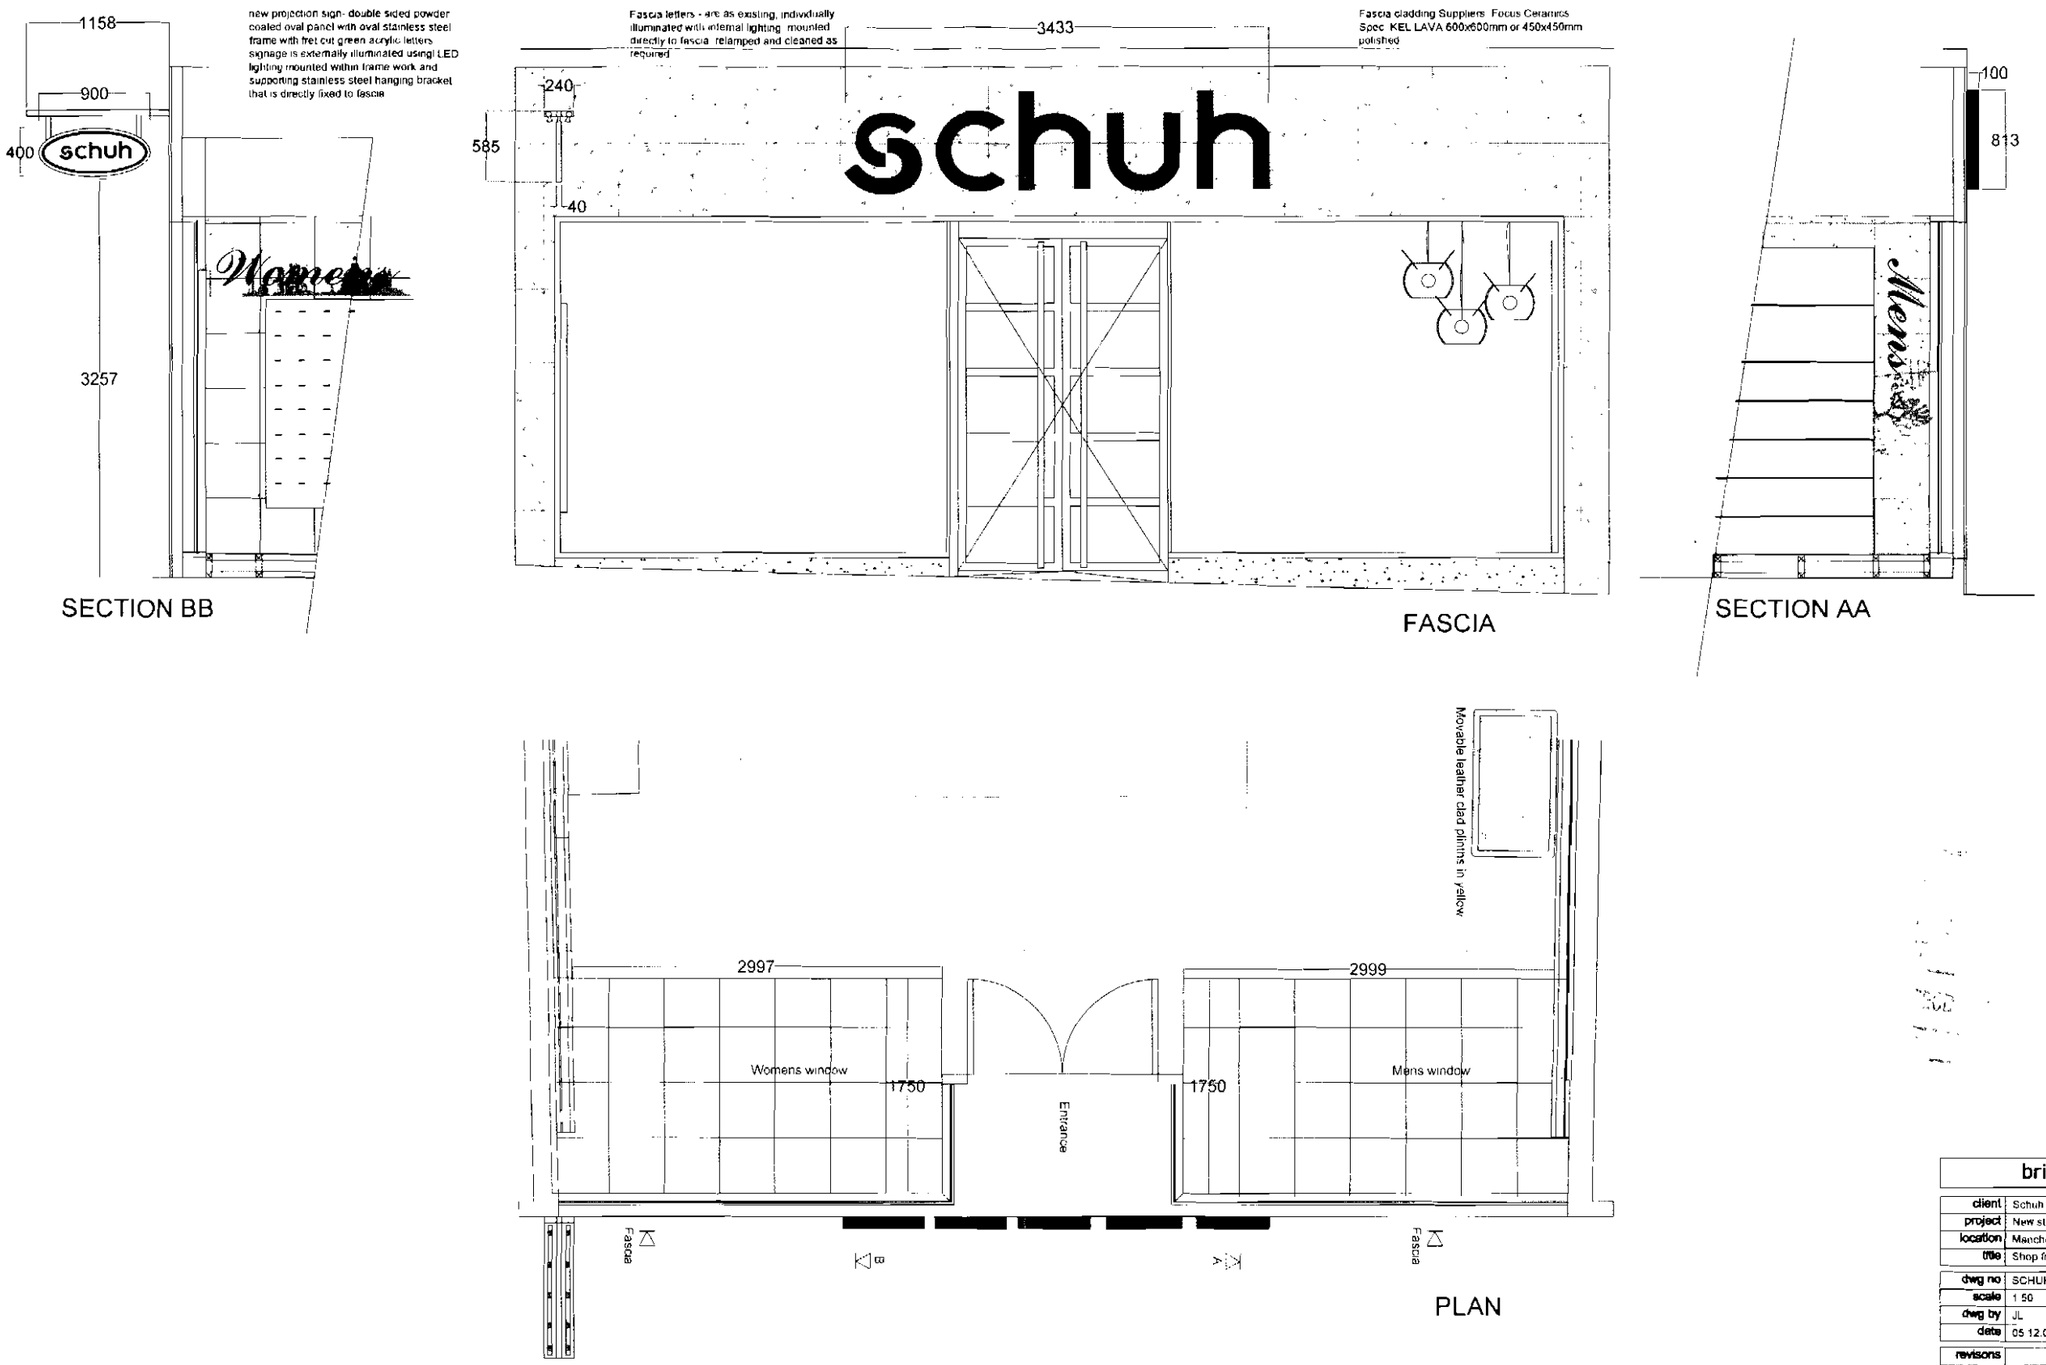

briggs hillier design

client	Schuh
project	New store concept
location	Manchester Market Street
title	Shop front - option 3
dwg no	SCHUH-MARKE-11
scale	1 50
dwg by	JL
date	05 12.06

revisons

B	11 02.08	Drawings amended following comments
C	19 02 08	amended following comments from Schuh
D	22.02.08	Tender issue

This drawing is the property of Briggs Hillier Design Ltd. Copyright is reserved by them and the drawing is issued on the condition that it is not copied, reproduced, retained or disclosed to any unauthorised person, either wholly or in part without the consent in writing of Briggs Hillier Design

All dimensions are to be checked on site prior to commencing and any discrepancies reported to the designer who will advise any necessary action.

Briggs Hillier Design, Highfields Farm, Hancock Road, Barkby Station, Leicestershire LE8 4DJ
Tel 01455 272211 Fax 01455 272221 e-mail design@briggshillier.com www.briggshillier.com