SCOTT BROWNRIGG

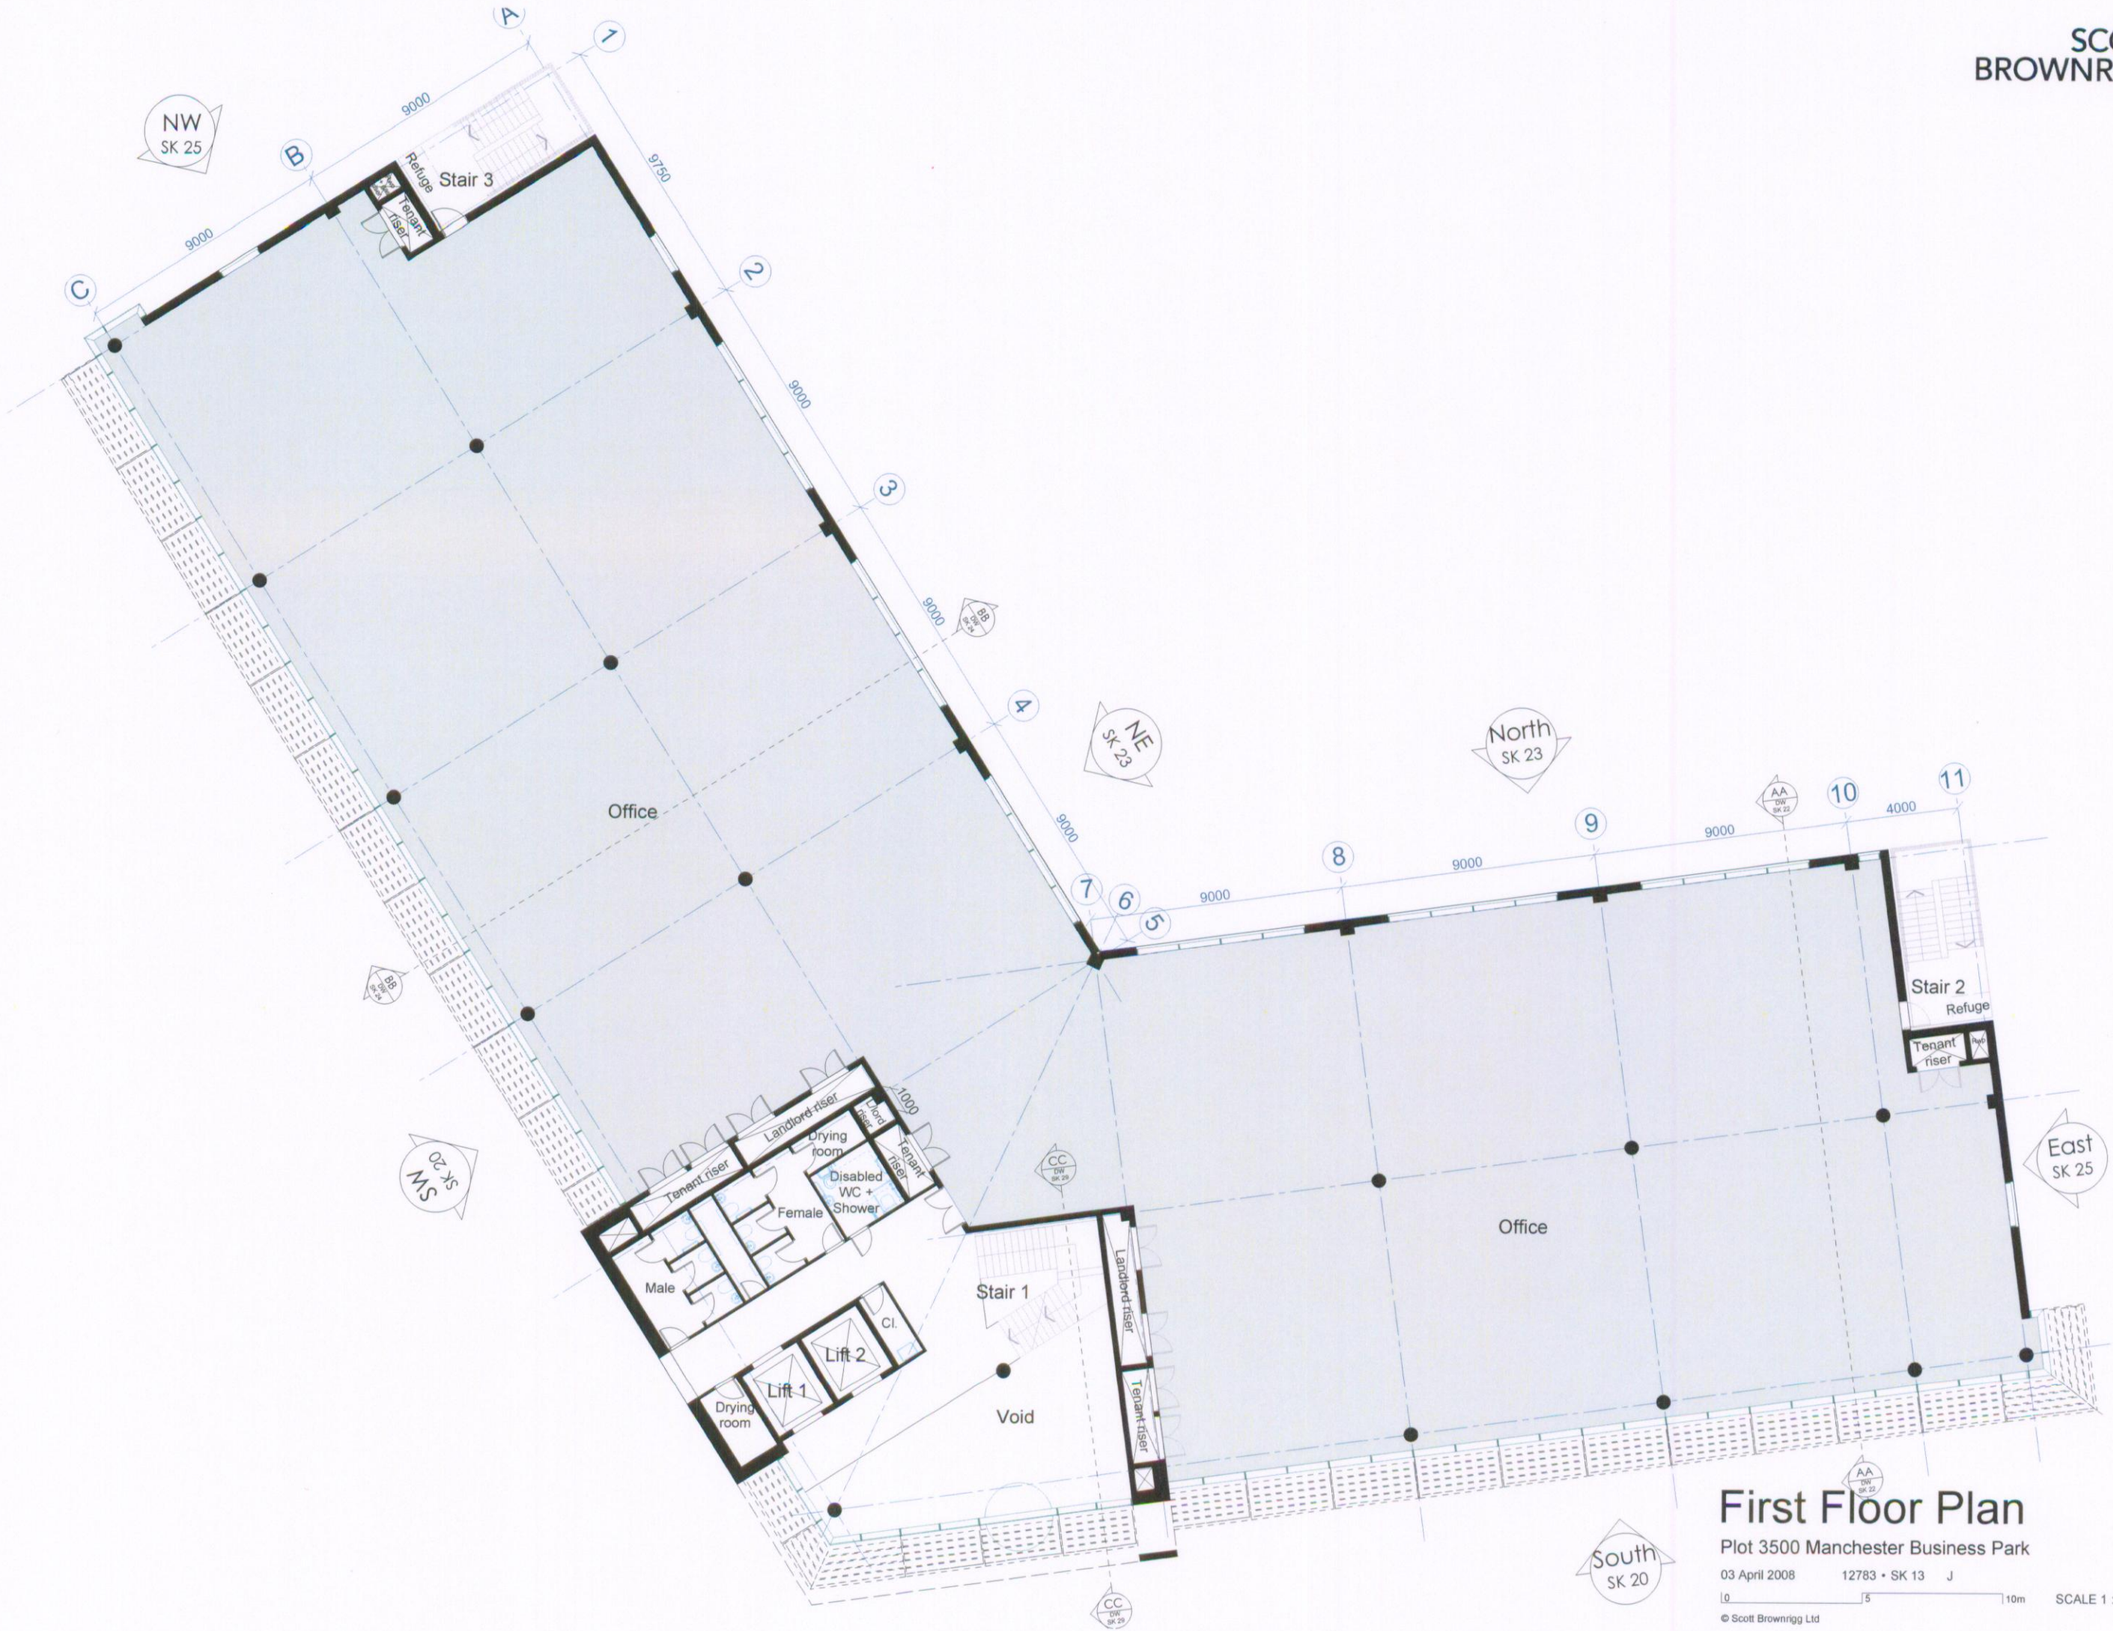

First Floor Plan

Plot 3500 Manchester Business Park

03 April 2008 12783 • SK 13 J

0 5 10m SCALE 1 : 200 @ A3

© Scott Brownrigg Ltd