

21 MAY 2013
PLANNING AND
BUILDING CONTROL

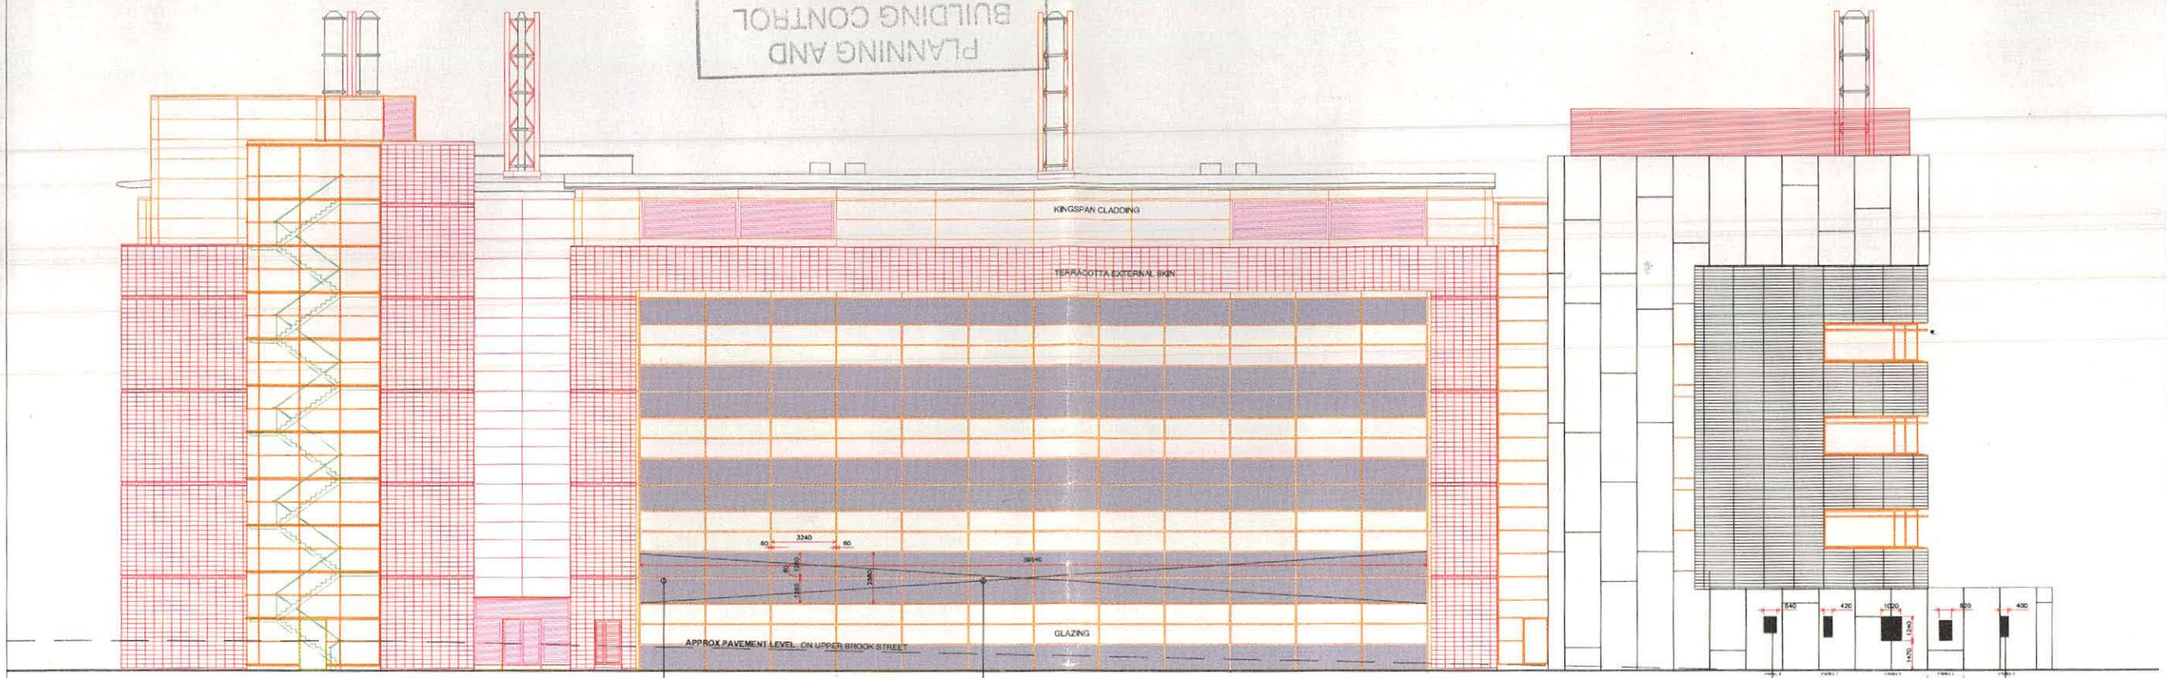

UPPER BROOK STREET ELEVATION

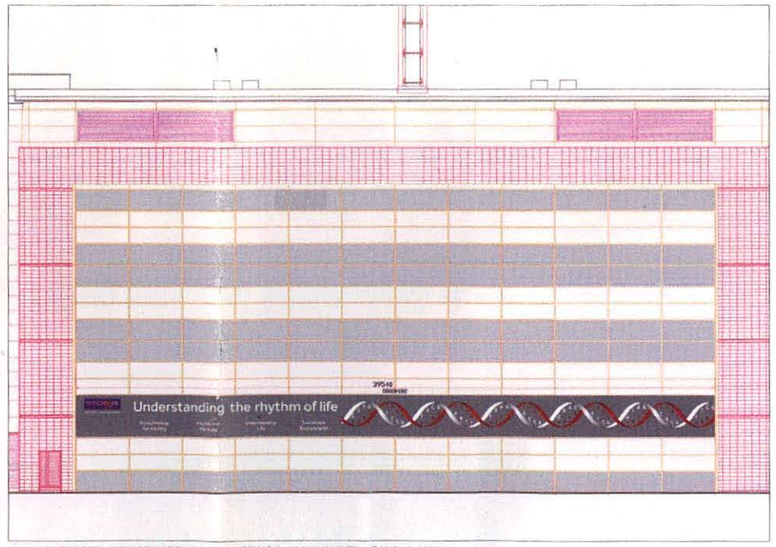

REF 2 PROPOSED ARTWORK APPLIED TO EXISTING ALUMINIUM INFILL PANELS - UPPER BROOK STREET VISUAL



REF 2 PROPOSED ARTWORK APPLIED TO EXISTING ALUMINIUM INFILL PANELS- VISUAL



REF 3 AS EXISTING ON UPPER BROOK STREET

REF 3 PROPOSED ARTWORK TO GLASS PANELS



REF 3 AS EXISTING - PHOTO FROM CORNER OF UPPER BROOK ST & DOVER ST

REV	COMMENT	DATE
[redacted]		

The University of Manchester

DESIGN SERVICES UNIT

DRAWING STATUS: PLANNING

PROJECT NAME: PROPOSED ART WORK	PROJECT NO.: 5821
BUILDING NAME: MICHAEL SMITH BUILDING	BUILDING NUMBER: 140AA
SUB-SITE NAME: OXFORD ROAD SITE NAME: MICHAEL SMITH BUILDING	
TITLE: UPPER BROOK STREET ART WORK	
DRAWING NO.: 140AA-5821-A201	REVN: P1
PROJECT MANAGER: MH — DATE: MAY 13	SCALE: nts
DRAWN: MH — CHECKED — APPROVED	

Directorate of Estates
Beyer Building
The University of Manchester
Oxford Road
Manchester
M13 9PL

Tel. 0161 275 2525
Fax. 0161 275 3880