

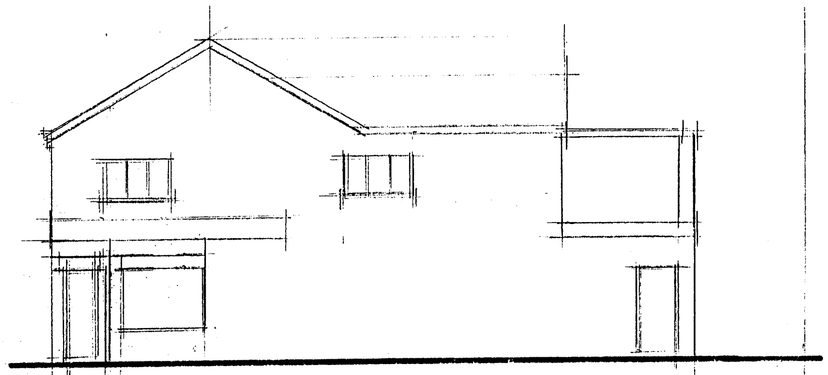



SIDE ELEVATION

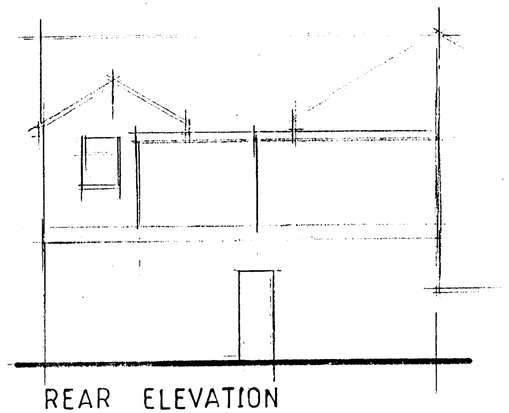


REAR ELEVATION

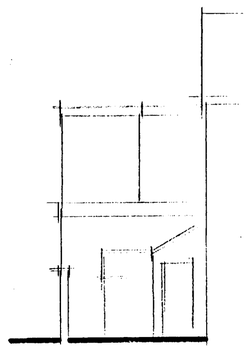

SIDE ELEVATION

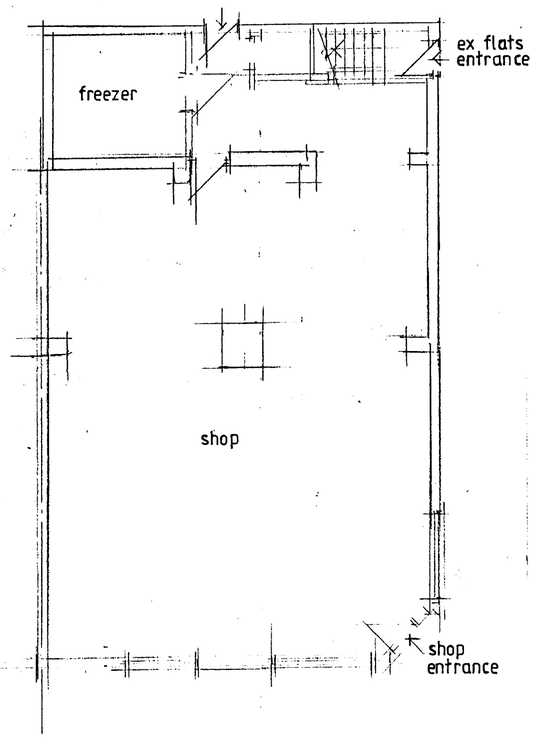

GROUND FLOOR PLAN

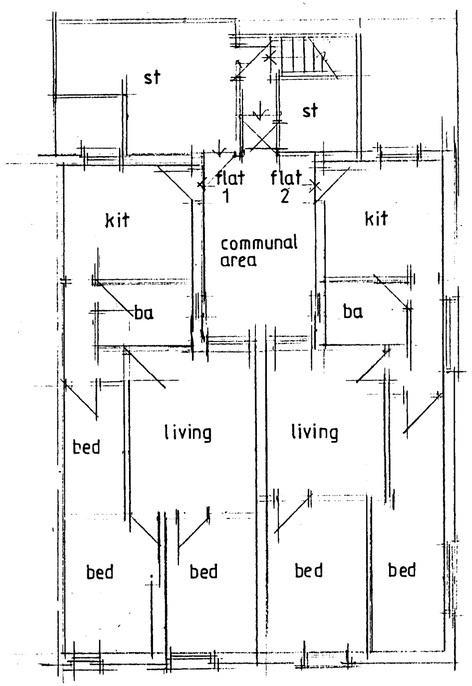

FIRST FLOOR PLAN



NOTES

CLIENT
YOUNIS CASH & CARRY
357-359 CLAREMONT ROAD
MOSS SIDE M14 7PA

JOB TITLE
PROPOSED EXTENSION TO 2no.
EX FIRST FLOOR FLATS

DRG. TITLE
PLANS AND ELEVATIONS AS EXISTING

HOLBOROW ORMESHER + Limited
architectural & interior design
Station House
Adams Hill
Knutsford
Cheshire WA16 6DN
telephone : 01565 652275
fax : 01565 750501

ISSUE	ORIGINAL	1	2	3	4	5	6	7
REVISION								
DATE								
DRAWN								
CHECKED								
APPROVED								

SCALE 1:100

DRAWING NUMBER 756/07/01

M 512650 R