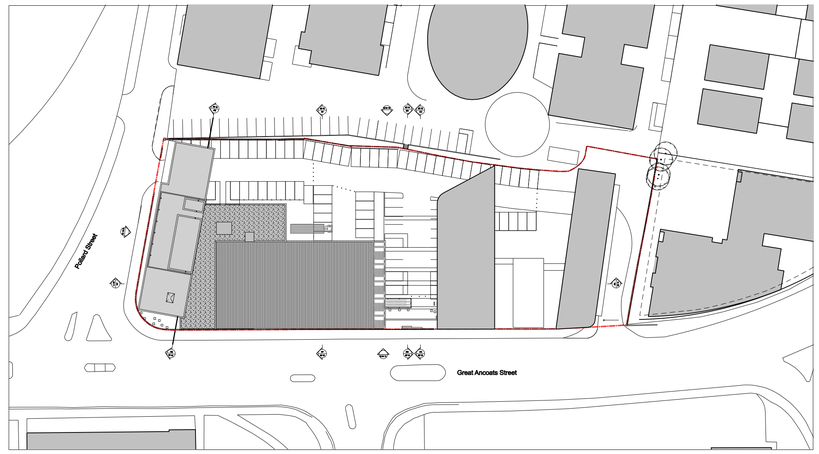

ADJACENT BUILDING

GREAT ANCOATS STREET

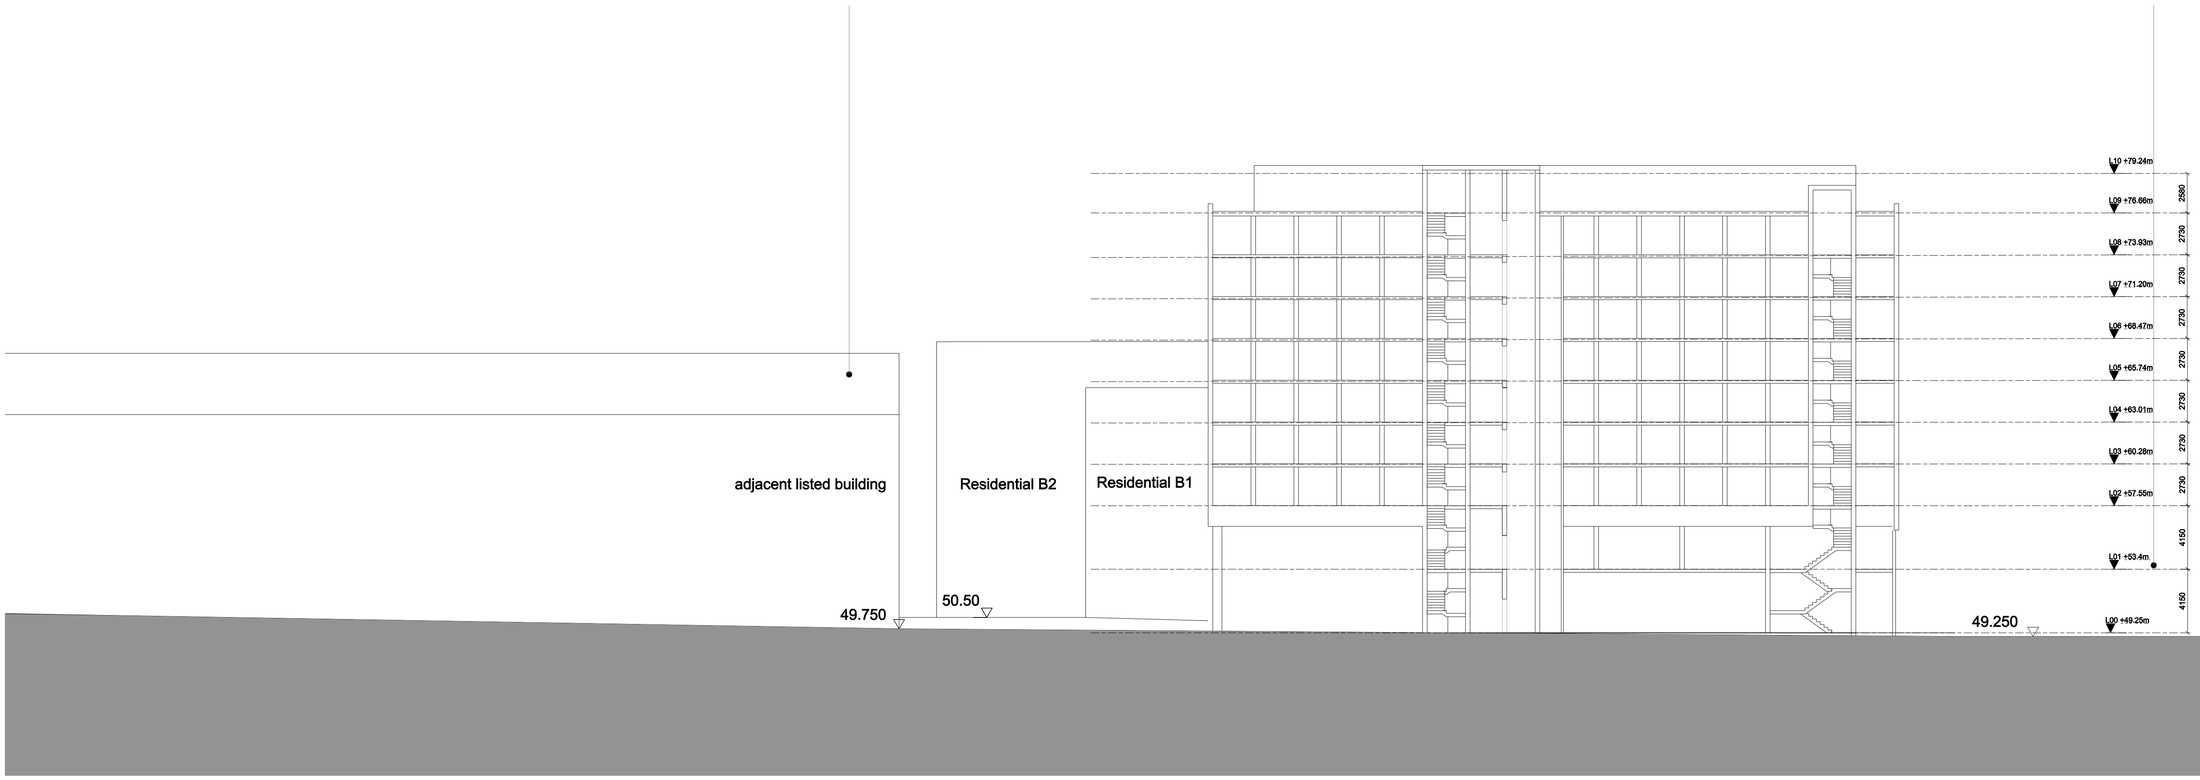

DUBLIN : LONDON : **MANCHESTER**		CLIENT:	PROJECT:	TITLE:	DATE:	SCALE:	PROJECT NO.:	REVISION:
7th Floor, The Pinnacle, 73 King Street, Manchester M2 4NG, UK. **T**: +44 (0)161 830 1850 **F**: +44 (0)161 839 3056 WWW.HKRARCHITECTS.COM	HKR ARCHITECTS	RLAM	Pollard Street, Manchester	Masterplan: Proposed Section E-E	21/05/07	1:400 @A3 1:200 @A1	1381_ (MP)_05_15	B