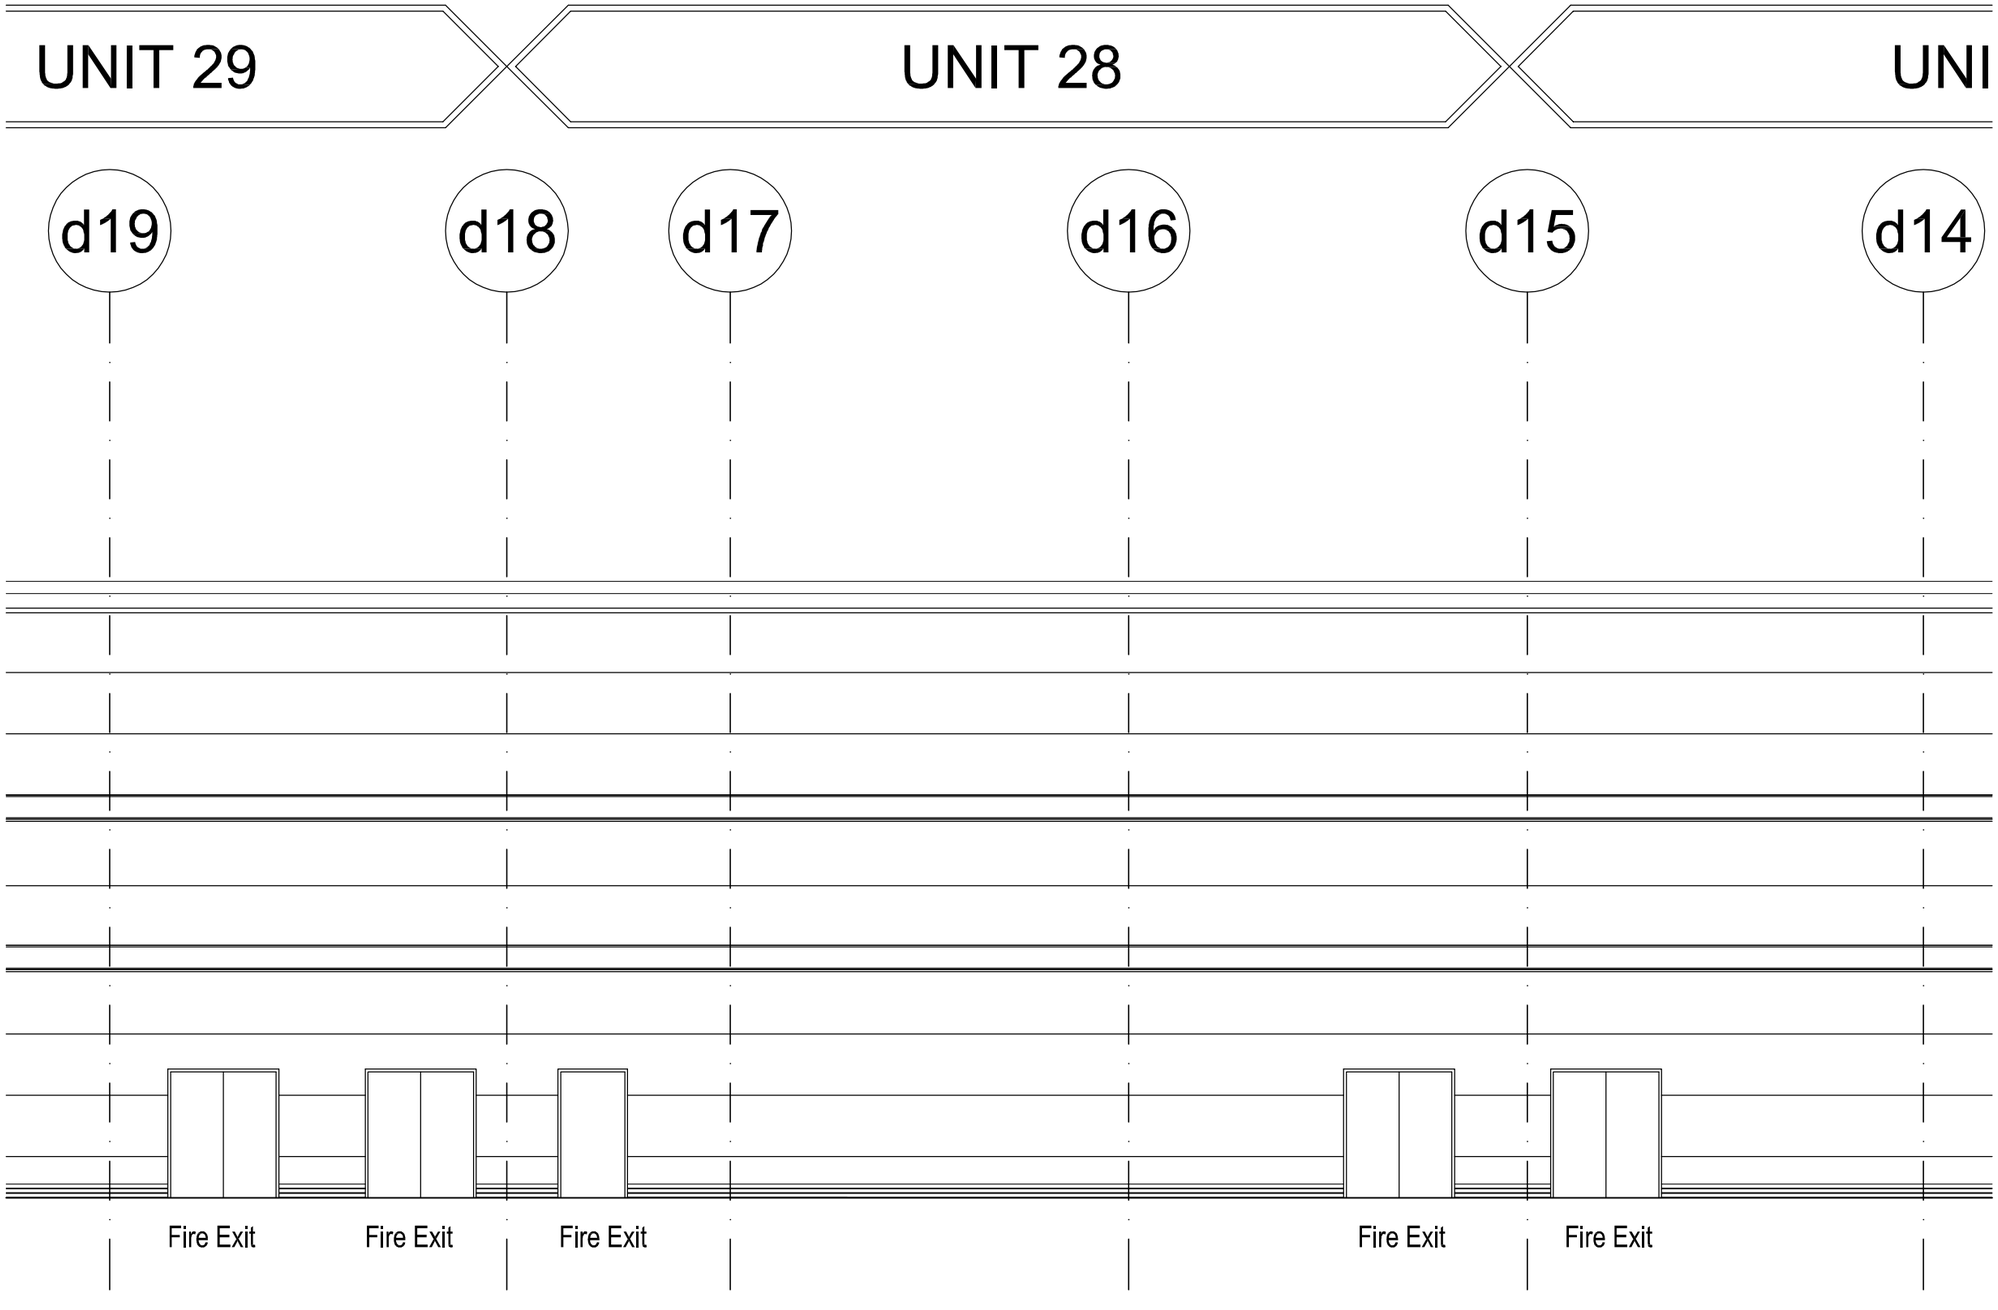

PLANNING

Dimension areas and levels where given are only approximate and subject to site survey.
All dimensions are to be checked on site.
Any discrepancies are to be reported to the architect before the work commences.
Figured dimensions only are to be taken from this drawing.
This drawing is to be read in conjunction with all relevant consultants' and/or specialists drawings/documents and any discrepancies or variations are to be notified to the architect before the affected work commences.

REVISIONS

ISSUE	AMENDMENT	DATE
A	For Planning Issue	13.08.2012

CLIENT: H&M

JOB NUMBER: -

PROJECT:
Unit 28
Manchester Fort Shop
Cheetham Hill Road,Manchester
M8 8EP

DRAWING TITLE:
EXISTING REAR ELEVATION

Terra Architectural Partnership
10 Joyce Dawson Way
Thamesmead Town Centre
London SE28 8RA
Tel.: +44 (0)20 8310 2210
Fax: +44 (0)20 8312 4008
paul@terrapartnership.com

DRAWN BY:	CHECKED BY:	SCALE:	DATE:
U. Gurung	P. Terblanche	1:100 @ A3	13.08.2012

DRAWING NUMBER: TAP/2318/E-R. ELE

REVISION: A