
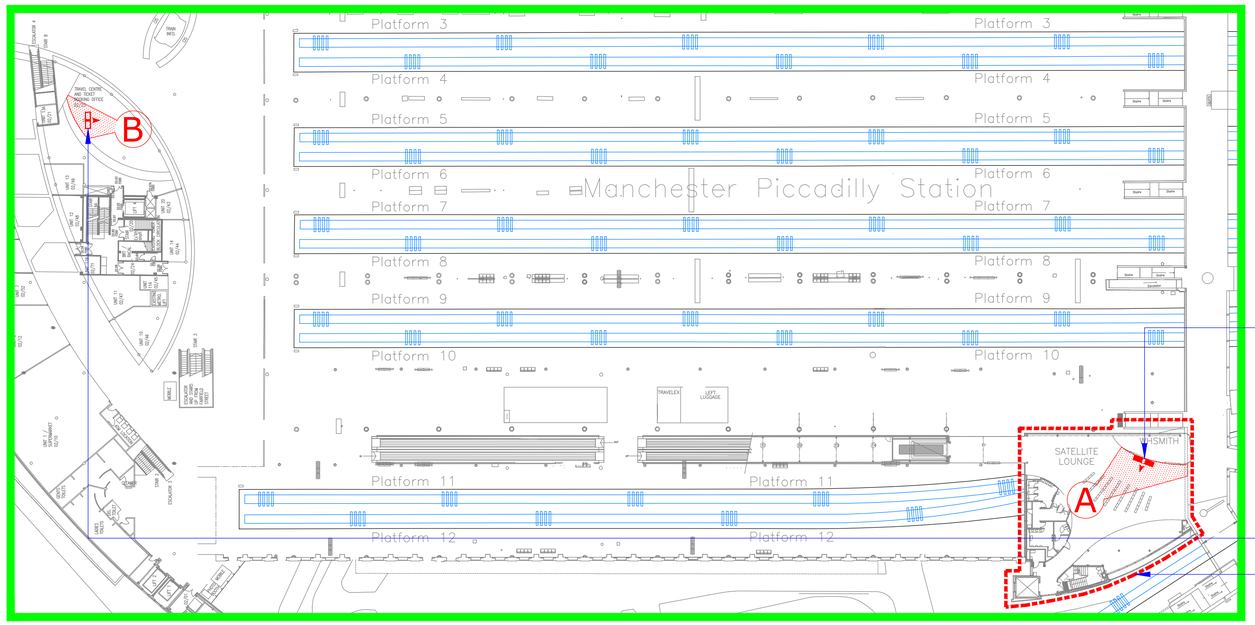


EQUIPMENT PERSPECTIVE VIEW LOCATION

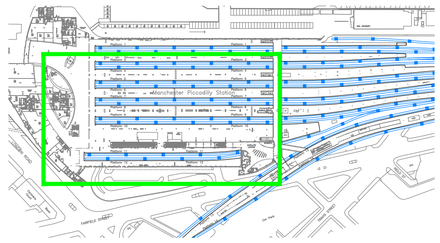

STATION PLAN
SCALE: 1:2500

MAN–DIS–001
NEW 55" NEC DISPLAY
SATELLITE LOUNGE
NEW PARAPET MOUNT
ENG/NWR/ISC/DWG/000041

MAN–DIS–002
NEW 26" NEC DISPLAY
TICKET OFFICE
NEW COLUMN MOUNT
ENG/NWR/ISC/DWG/000042

SATELLITE LOUNGE
TOP OF ESCALATOR
PLATFORM 11

EQUIPMENT KEY	
	26" NEC DISPLAY
	46" NEC P462 DISPLAY
	55" NEC P552 DISPLAY
	70" NEC P702 DISPLAY

N



PERSPECTIVE VIEW A – SATELLITE LOUNGE
AFTER INSTALLATION



PERSPECTIVE VIEW B – TICKET OFFICE
AFTER INSTALLATION

COLOUR KEY

EQUIPMENT IN BLACK – EXISTING/NO CHANGES
EQUIPMENT IN BLUE – EXISTING/REPLACED
EQUIPMENT IN GREEN – EXISTING/TO BE REMOVED
EQUIPMENT IN MAGENTA – ENHANCED NWR EQUIPMENT
EQUIPMENT IN RED – NEW NWR EQUIPMENT

Issue	Date	Issue Status / Revisions	Drawn	Chkd.	Appr.
C01	19/09/12	PLAN OF EQUIPMENT PLACINGS FOR APPROVAL	BC	CRC	KMF
P01	14/09/12	INITIAL DRAWING FOR COMMENT	BC	CRC	KMF

Copyright

ISC Best Practice Consultancy Ltd
Lower Market Hall Offices
Market Street, Okehampton
Devon, EX20 1HN

Client

Network Rail
40 Melton Street
London
NW1 2EE

Project Title

OLYMPIC OPERATIONAL INFORMATION SCREENS

Drawing Title

MANCHESTER PICCADILLY RAILWAY STATION
NEW EQUIPMENT VIEWS
LAYOUT 1 of 1

Designed	DW	Checked	CRC
Approved	KMF	Responsible Engineer	RC
Date	19SEP2012	Drawn	BC
Scale	1 : 500		

Drawing Number: MAN/NWR/ISC/PLAN/100000/Y644
Issue Number: C01

All changes to this CAD generated drawing MUST be made via the master CAD file.

Size: A1