title	drwg no.
BLOCK PLAN	2635/02

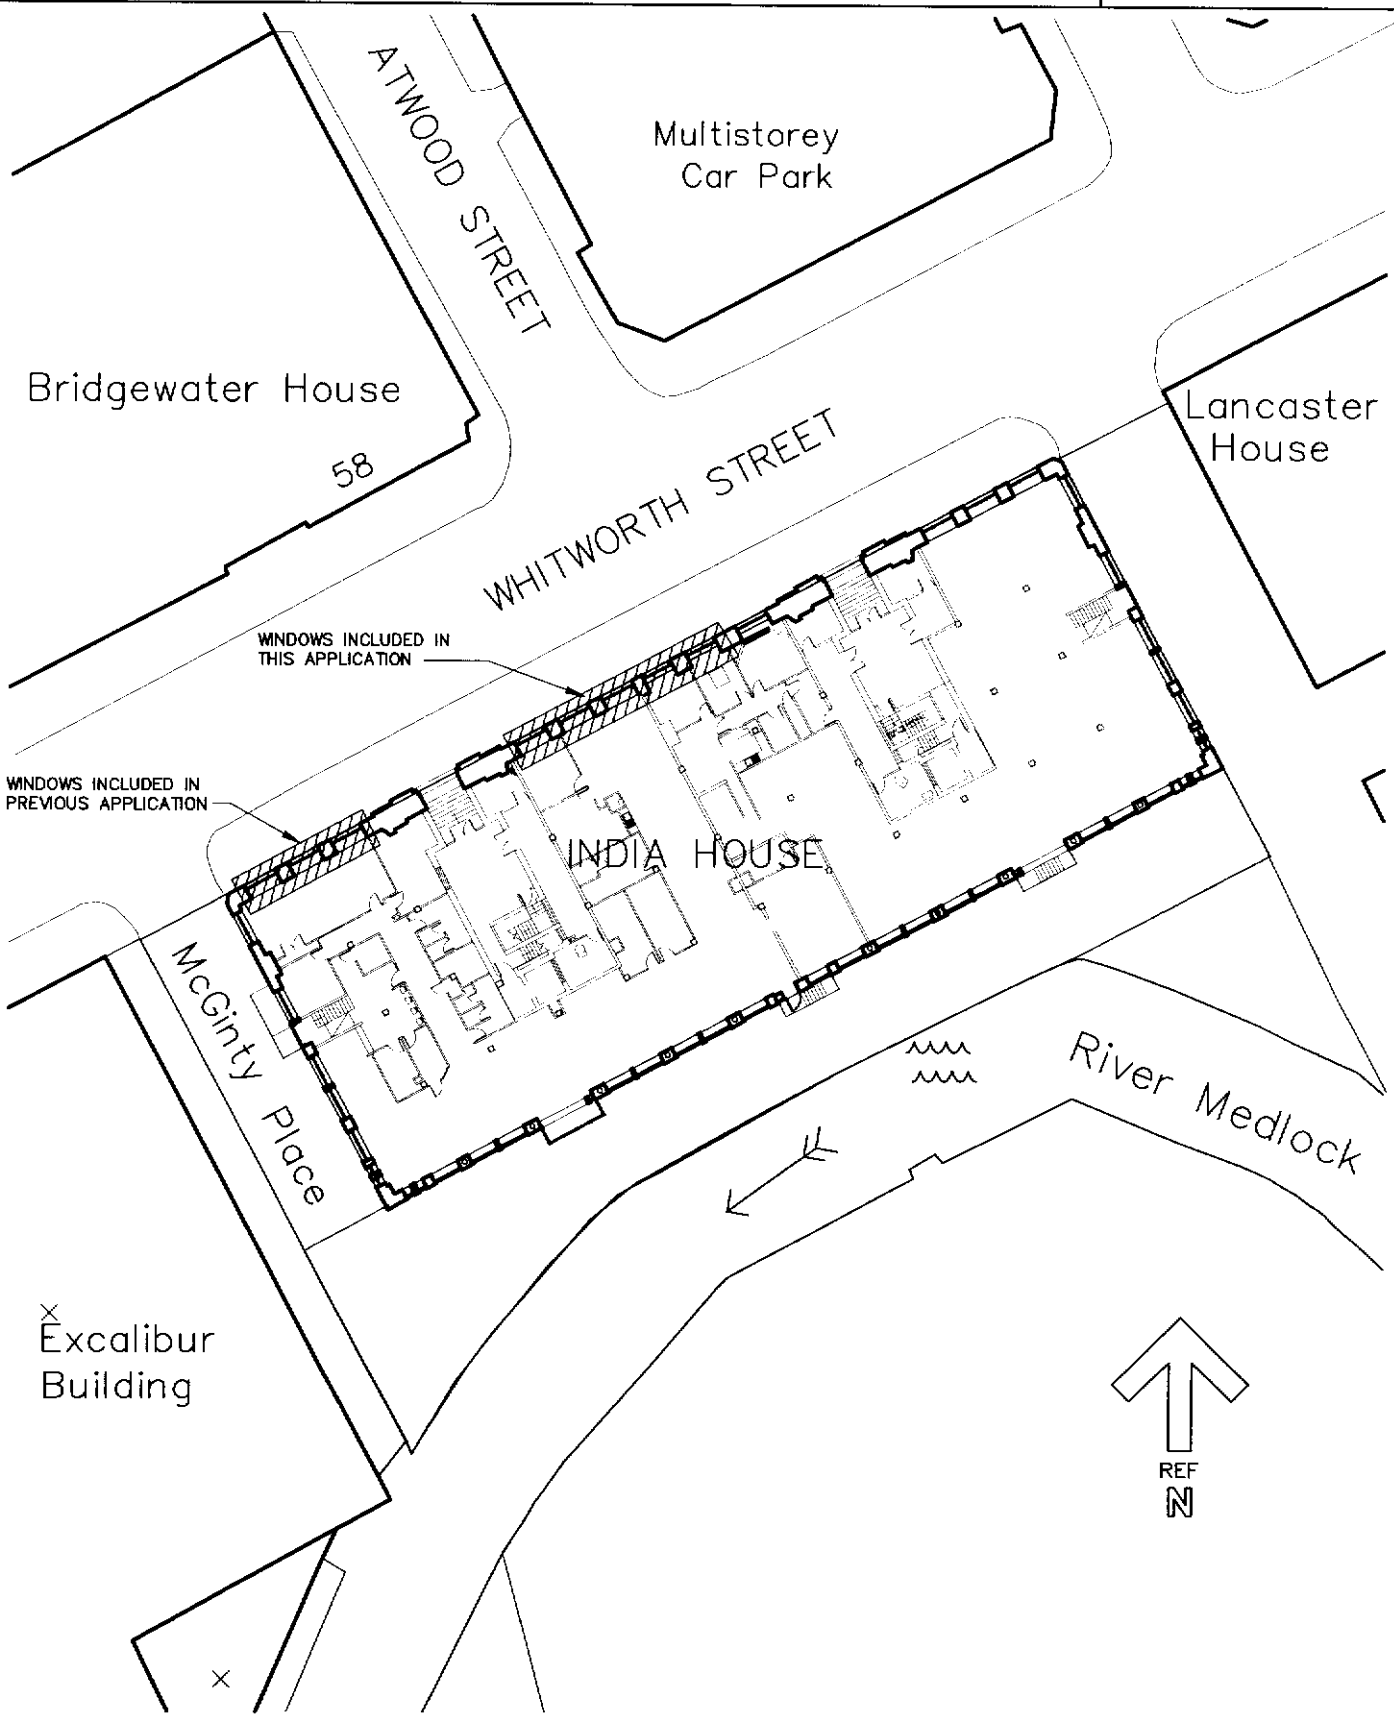

contract	PROPOSED SECONDARY GLAZING INDIA HOUSE WHITWORTH ST MANCHESTER	scale	1/500
		date	FEB 08
client	NORTHERN COUNTIES	ref	

Warburton associates
Chartered Architects
The Old Police Station, 62 Chapel Street, MANCHESTER M3 7AA
Tel: 0161 833 9345 Fax: 0161 831 7584 mail@warburtonassociates.com