
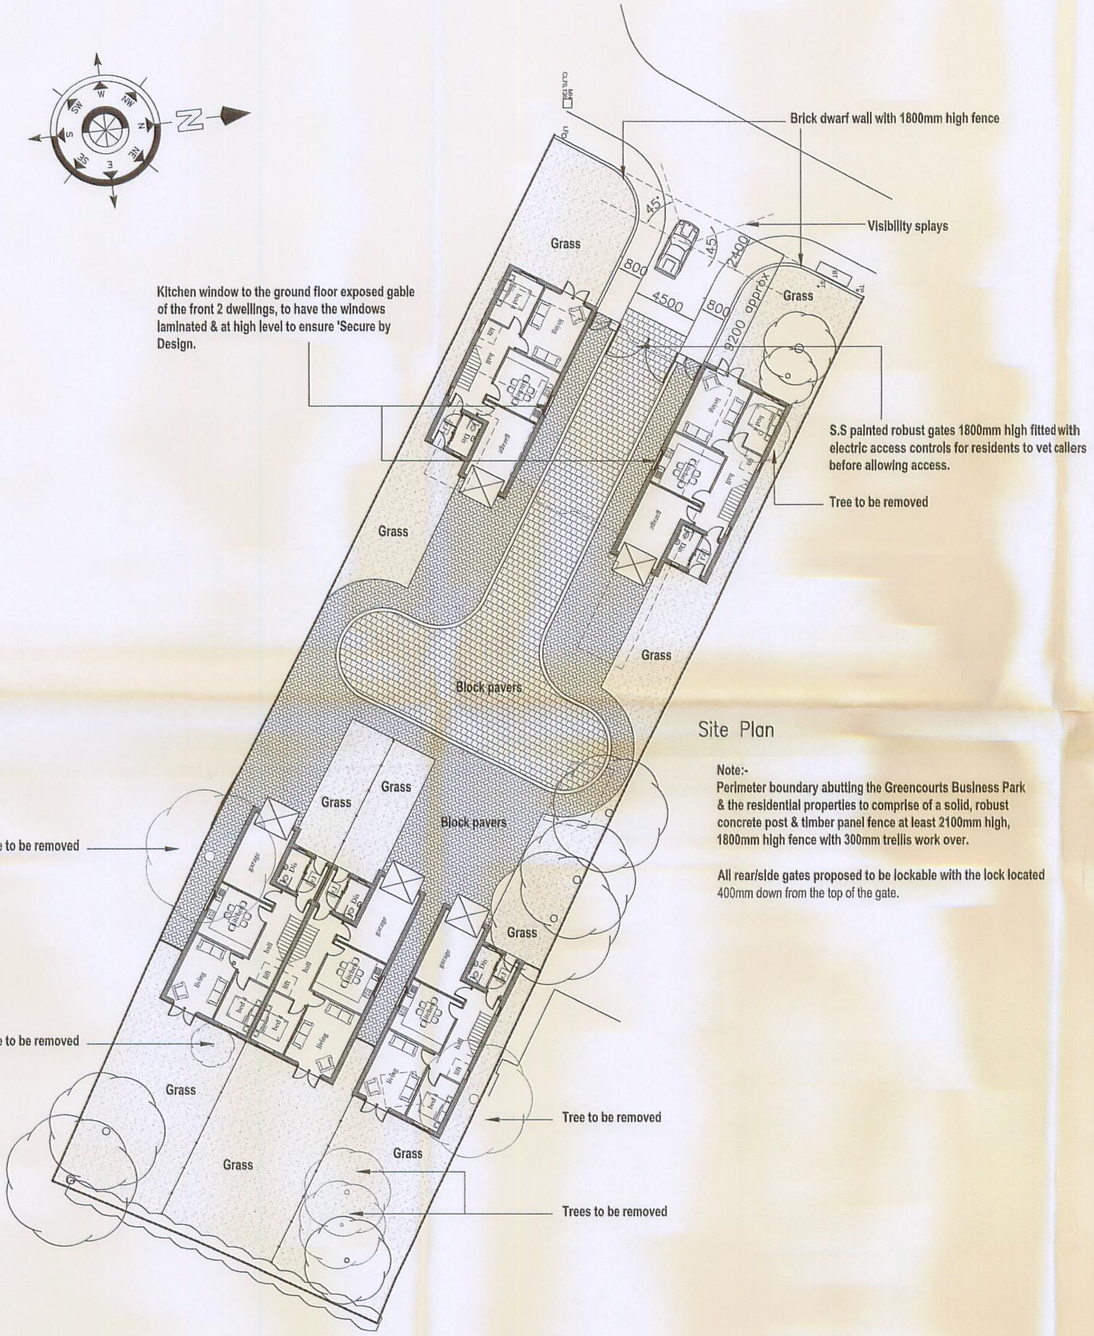


Site Plan

Note:-
Perimeter boundary abutting the Greencourts Business Park & the residential properties to comprise of a solid, robust concrete post & timber panel fence at least 2100mm high, 1800mm high fence with 300mm trellis work over.

All rear/side gates proposed to be lockable with the lock located 400mm down from the top of the gate.

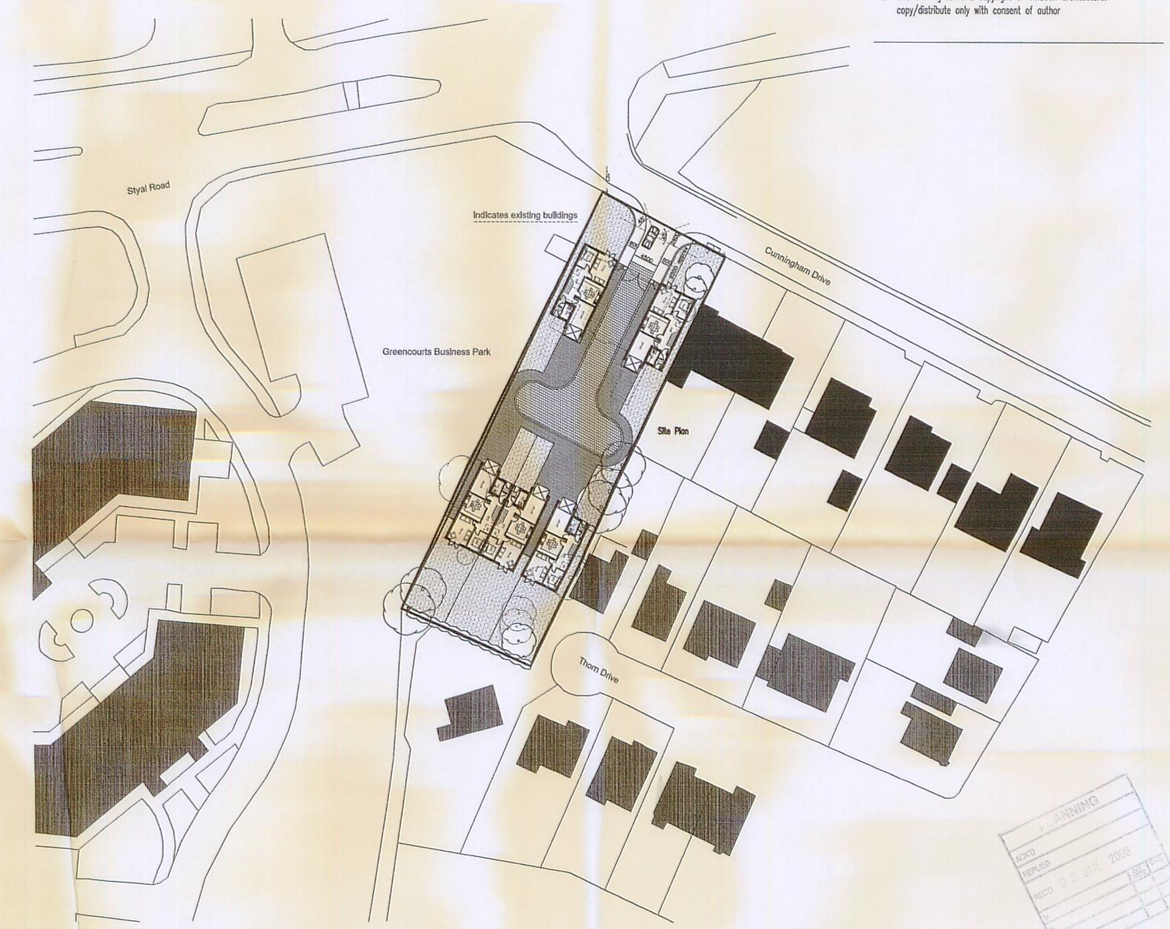

notes

1. do not scale from this drawing – use figured dimensions only
2. read in conjunction with all other consultants/specialists drawings. report any discrepancies before effected work commences
3. all setting out dimensions to be checked on site by contractor before work commences
4. this drawing remains copyright of 4mation architecture. copy/distribute only with consent of author

PLANNING
ADDED
REVISED 03 JUL 2008
REVISED
REVISED
REVISED
LOCATION

Rev B North Point position amended
Rev A 'Secure by Design' amendments added

project:
2 Cunningham Drive
Manchester
M22 5LT

client:
PDPG Ltd

dwg:
Site Plan &
Location Plan
Scheme 2

project no: 438

dwg no: 06

dwg date:10/06/08

dwg scale:1:200/
500

dwg revision: B

4mation architecture
Bank Chambers
4 - 6 Church St
wilmslow
cheshire
sk9 1au

t:01625 525412

www.4mation-architecture.com

©