All dimensions are to be checked on site, any discrepancies are to be reported to the Architect before work commences. Do not scale from this drawing.

This drawing is to be read in conjunction with all relevant consultants and specialists drawings / documents, any discrepancies are to be reported to the Architect before the effected work commences.

All structural components shown are indicative only. Details / calculations of structural members are to be provided by the Structural Engineer.

This drawing is copyright.

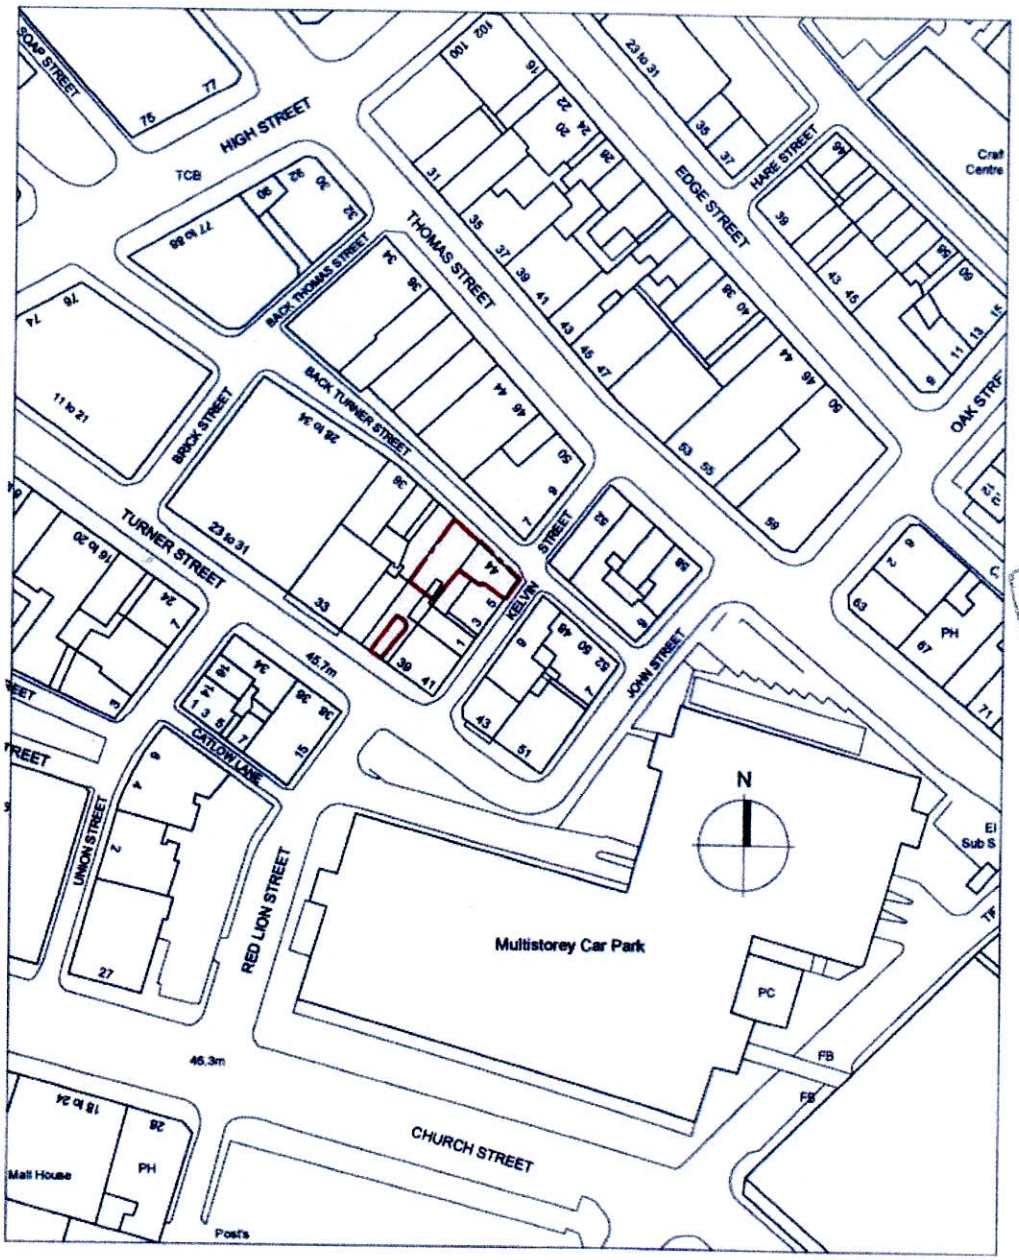

ACK
RI
23 FEB 2010
M
M
M
FOR ACTION

REC'D 26 JUL 2013
M
M
M
FOR ACTION

T&G Associates Limited
Architects & Urban Designers

Tel : 0161 848 7263
Fax : 0161 877 9587
e-mail: mail@tandgassociates.co.uk

1st Floor, Westwood House
Greenwood Office Park,
Manchester, M5 4QH

Client:
BrookFinch Developments Ltd.

Project:
The Stag, Margolis Building, Back Turner Street, Manchester

Drawing Title:
Location Plan

Scale: 1:1250 @ A4

Date: December 2009

Drawing No: 8272/002

Revision: -