DO NOT SCALE. COPYRIGHT REMAINS WITH HALL NEEDHAM ASSOCIATES LLP.

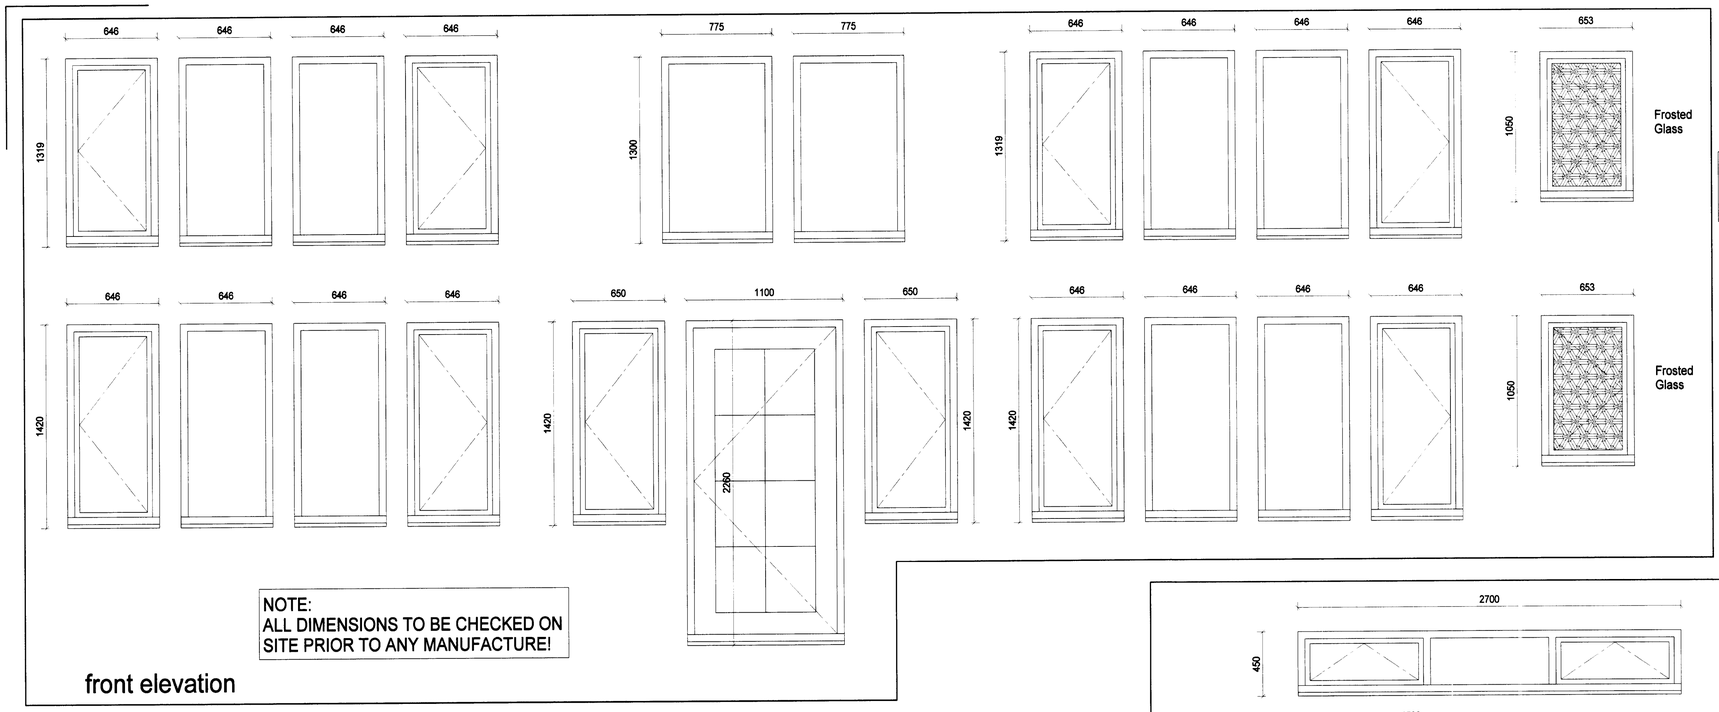

NOTE:
ALL DIMENSIONS TO BE CHECKED ON SITE PRIOR TO ANY MANUFACTURE!

front elevation

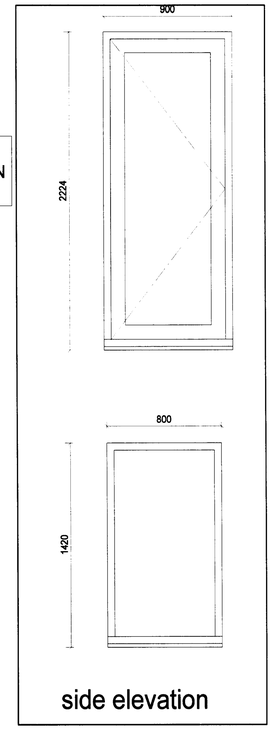

NOTE:
ALL DIMENSIONS TO BE CHECKED ON SITE PRIOR TO ANY MANUFACTURE!

side elevation

NOTE:
ALL DIMENSIONS TO BE CHECKED ON SITE PRIOR TO ANY MANUFACTURE!

side elevation

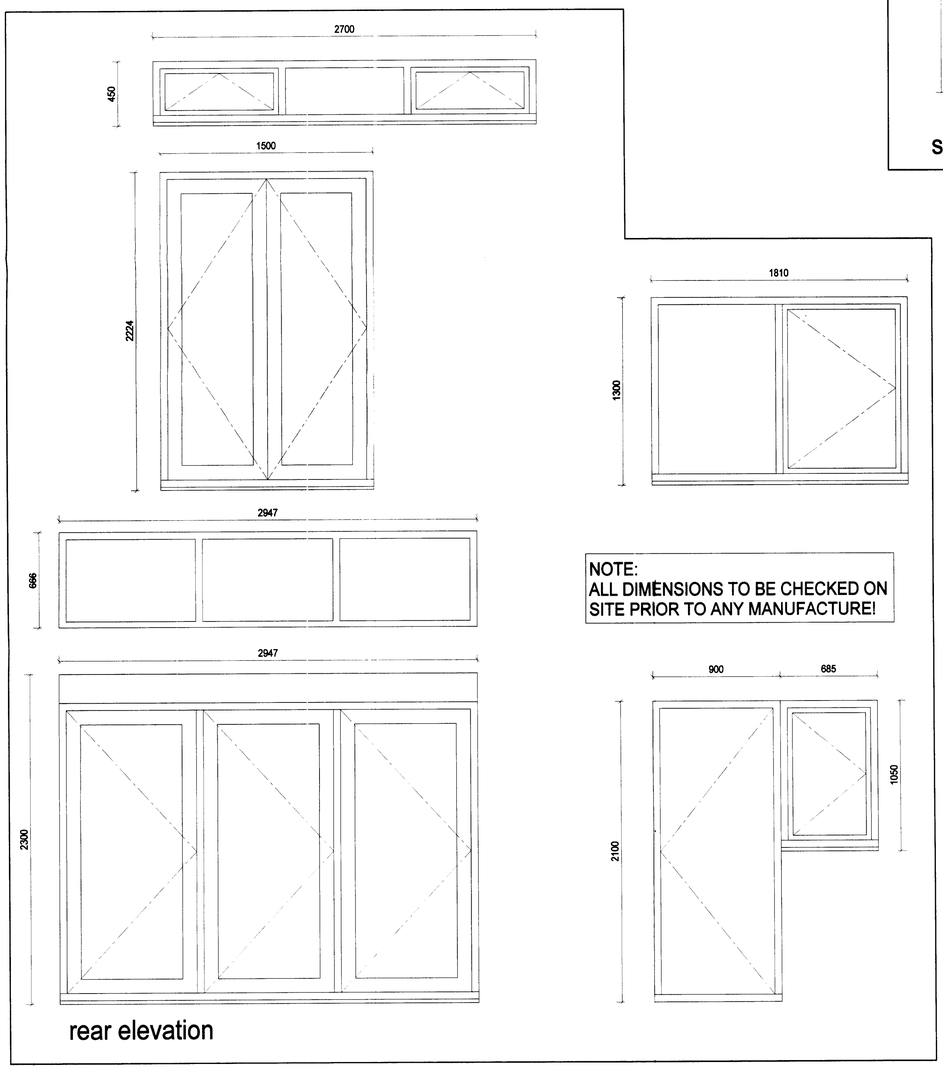

rear elevation

NOTE:
ALL DIMENSIONS TO BE CHECKED ON SITE PRIOR TO ANY MANUFACTURE!

ANY DISCREPANCIES TO BE REPORTED TO THE ARCHITECT IMMEDIATELY.

architects
hall needham associates LLP
HOLLINWOOD BUSINESS CENTRE, ALBERT ST. HOLLINWOOD, OLDHAM OL8 3QL
E-Mail - nigel@hallneedham.co.uk Tel:01616881820 Fax:01616881821

Revisions	

Client.
Mr. Farahmand

Project.
99 Dene Road,
Didsbury

Drawing.
Window/Door
Schedule

Date
05/03/2010

Scale
1:20th

Dwg. No. 5469/P/005 Rev.