
Copyright: Artform Architects
Drawing for indicative purposes only, not construction.
Any dimensions shown are subject to site surveys and measurements are for illustrative purposes only.

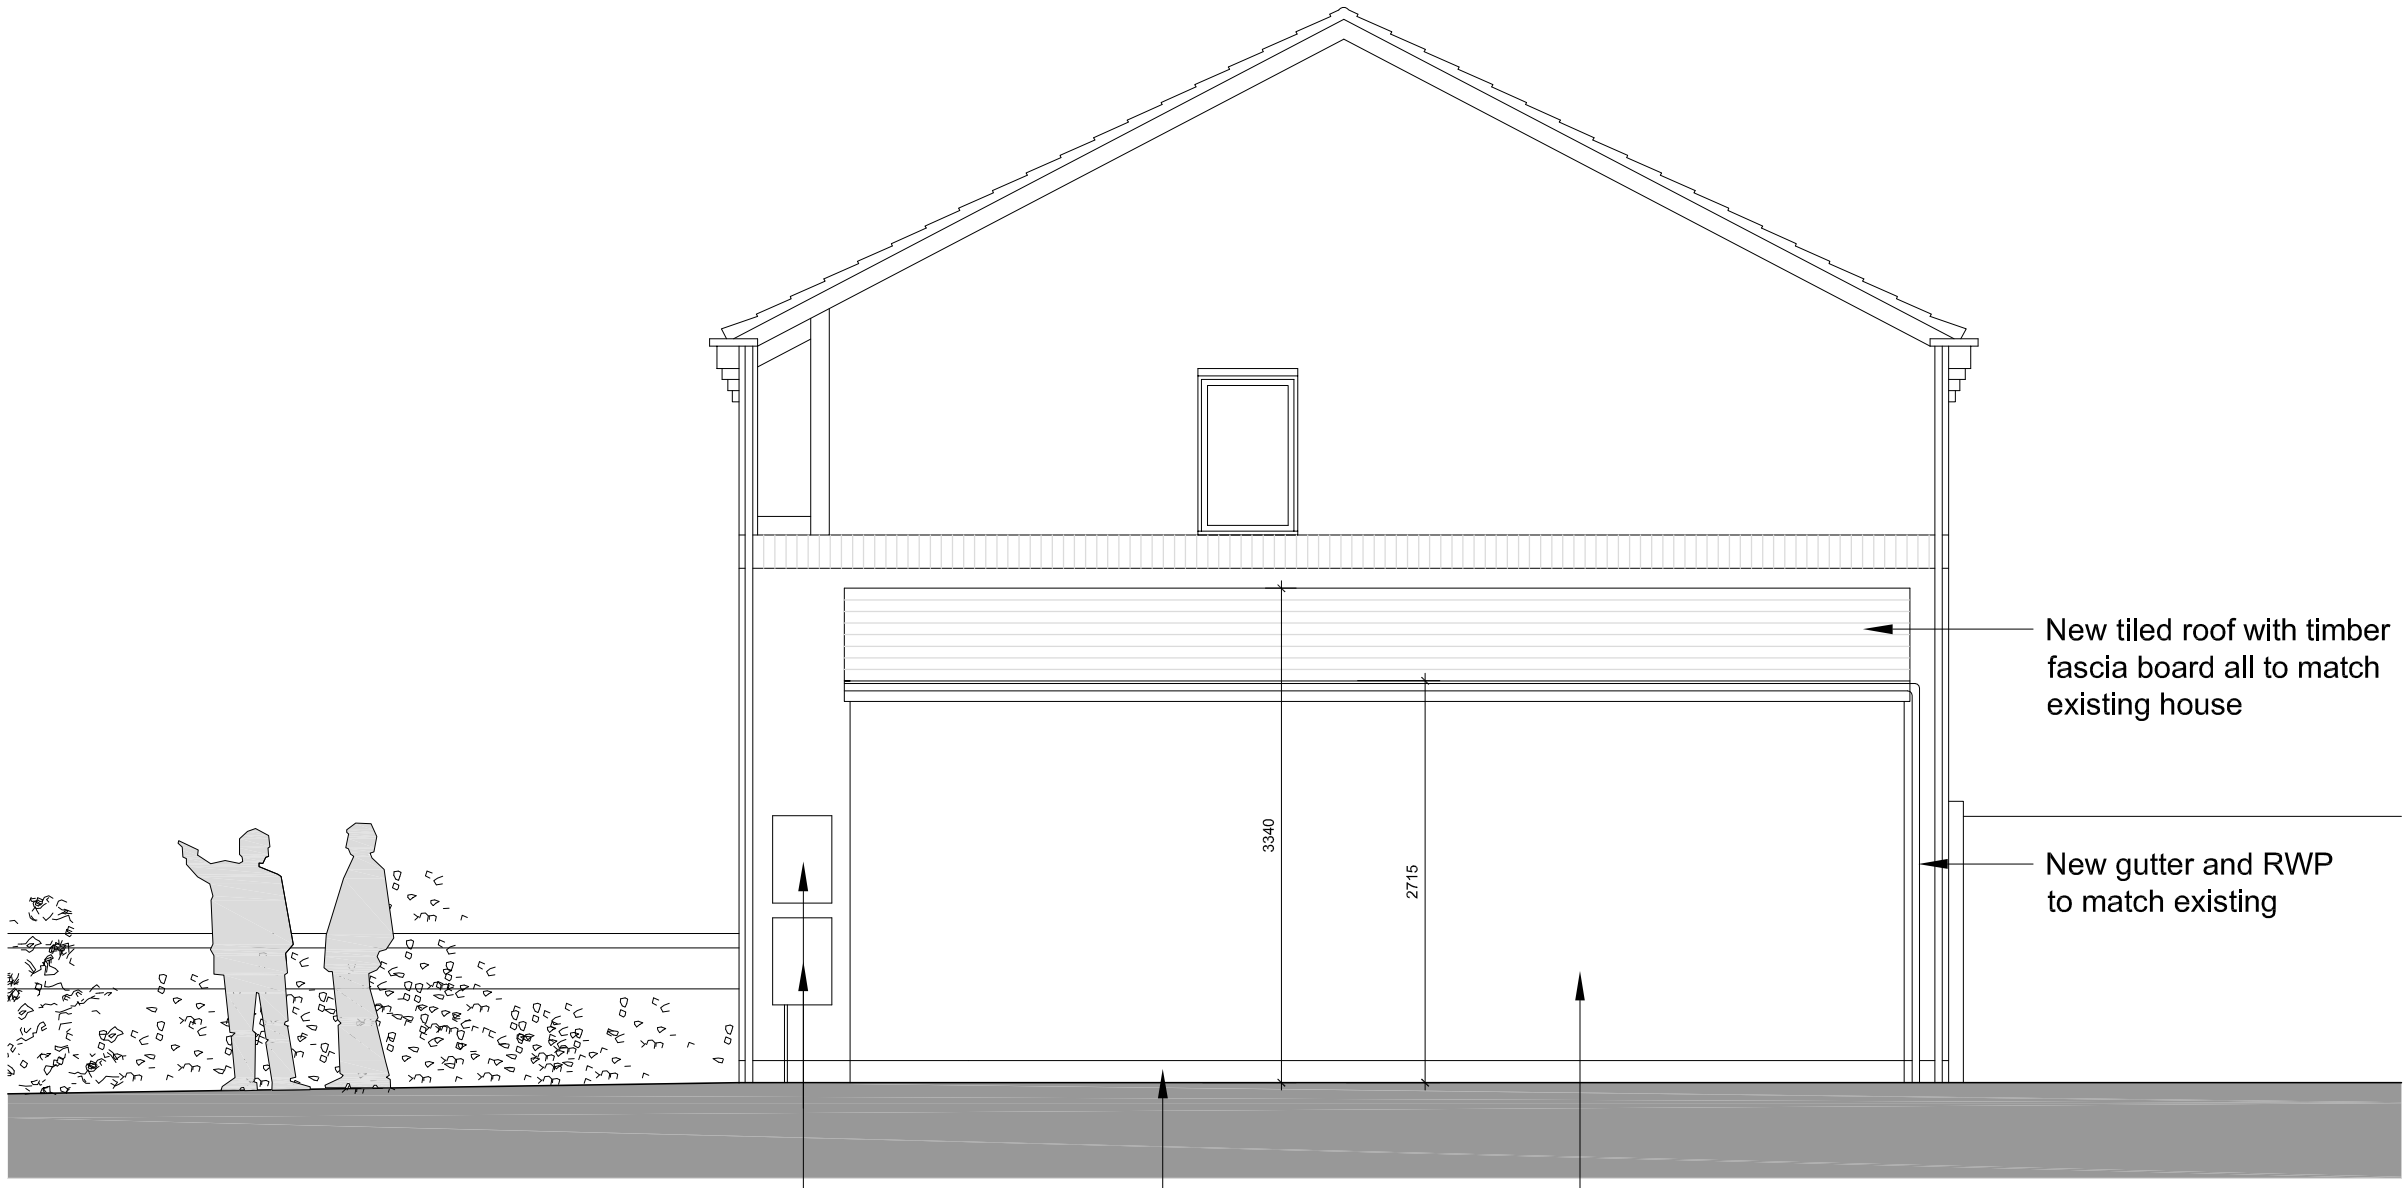

23.02.13 Length of garage increased JE

Drawing Status: PLANNING
Drawing Title: Proposed Side Elevation
Scale: 1:50 @ A3

Project: 18 Hartwell Close
Garage Extension

Date: 23.02.13 Drawn: JE
Drawing No: HAR/PL/107 Rev: 01

[artform] architects
www.artformarchitects.com
info@artformarchitects.com