NOTES
The Contractor is to check all dimensions and conditions on site before commencing. Do not scale from this drawing.
This drawing remains the copyright of POZZONI LLP.

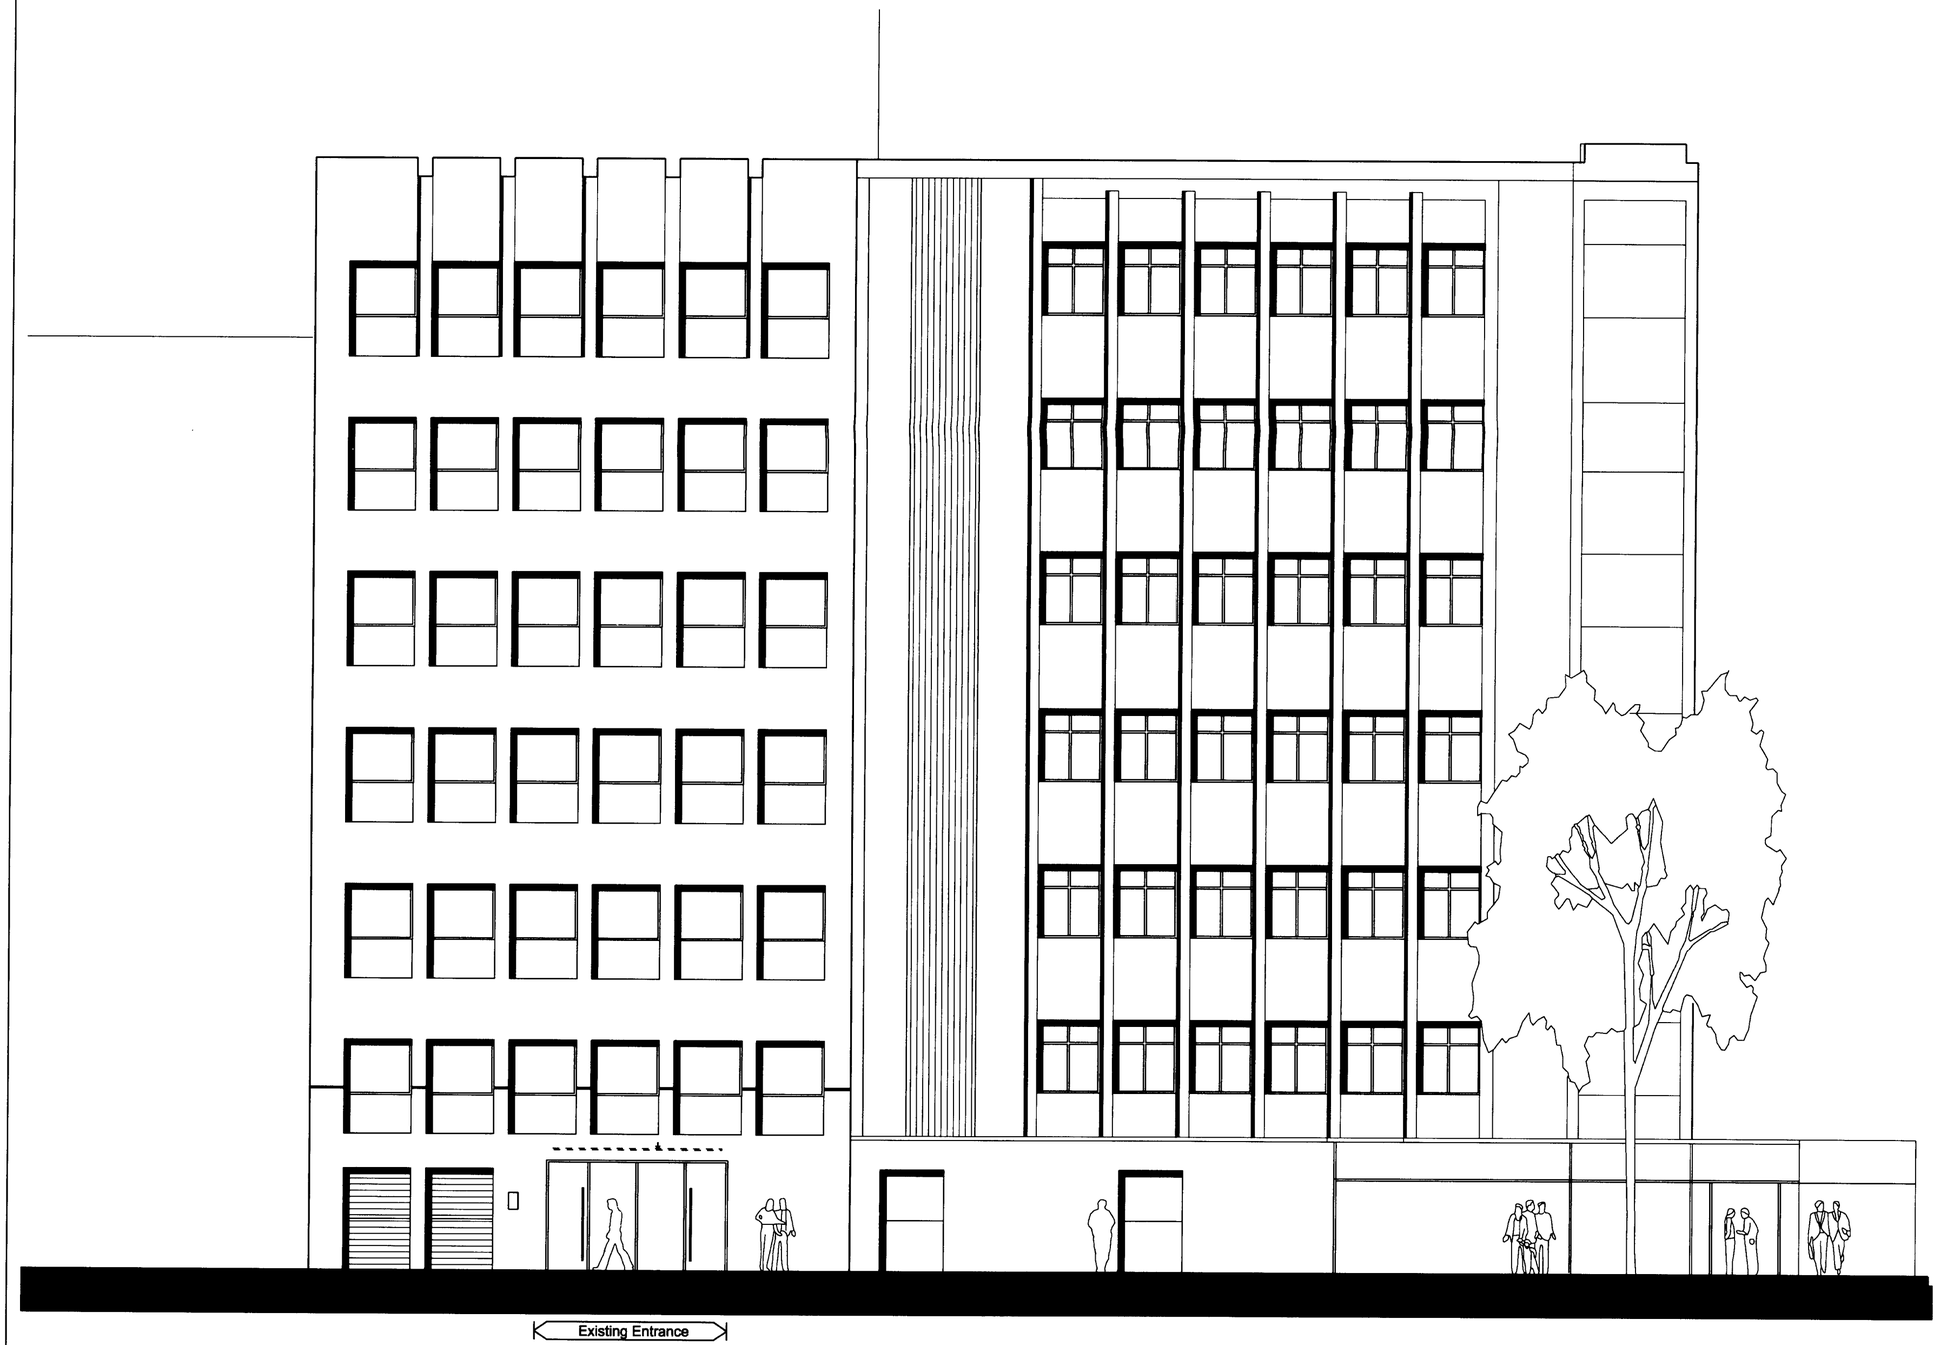

Existing Queen St Elevation 1:100

PLANNING
ACK'D
REPLIED
REC'D 17 NOV 2008
M
M
FOR ACTION
INIT. REC'D
DATE

Revision	By	Date

Client
Morley Pension Fund

Job
St Johns House
Queens St Manchester

Drawing
Existing Front Elevation

- [x] Feasibility
- [ ] Design
- [ ] Tender
- [ ] Contract
- [ ] Construction
- [ ] As Built

Scale 1:100 @A2
Drawn MKM
Date Oct 08
Drg. No. P2709-102 Rev A

POZZONI

T 0161 928 7848
F 0161 928 9428
E architects@pozzoni.co.uk

2 Woodville Road
Altrincham
WA14 2FH