This design and drawing is the copyright of stephenson bell limited and may not be reproduced in any form whatsoever without prior written consent.
issue of the drawing does not impart any real or implied copyright licence. **do not scale from this drawing**

title
Temporary WC proposals PHASE 1 elevations

drawing number **revision**
sk35

stephenson | bell
architects and planners

aeroworks
5 adair street manchester M1 2NQ
t 0161 273 7204 **f** 0161 272 8553
e e-mail@stephenson-bell.com
w www@stephenson-bell.com

issued for

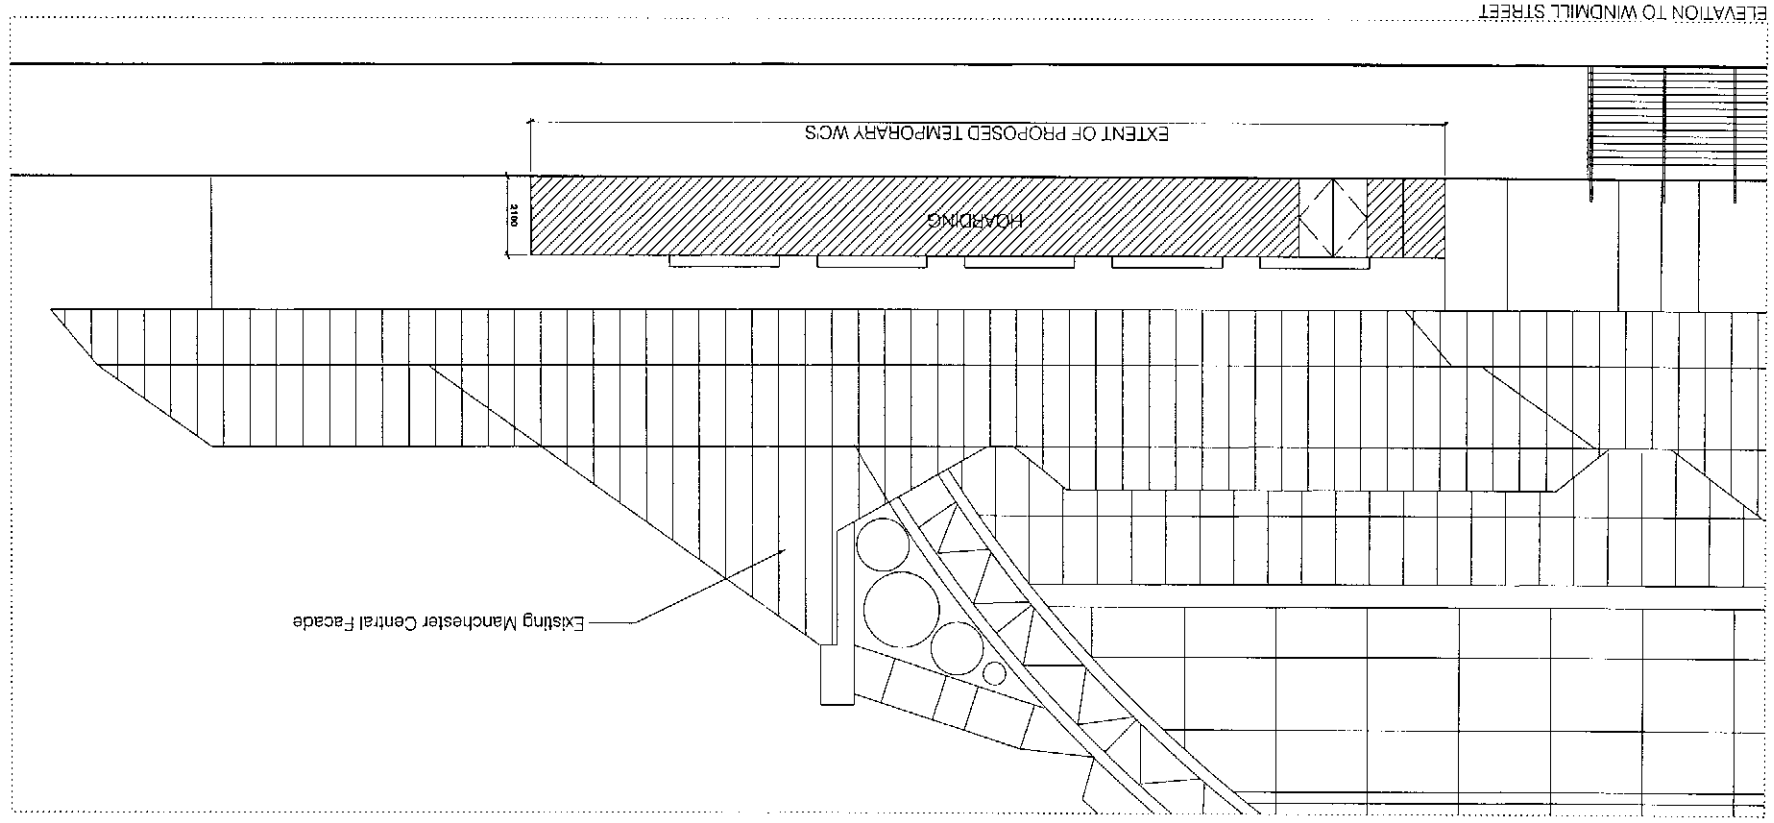

project
manchester central

job number
999

title
Manchester Central PHASE 1
Temporary WC Proposals elevation

drawing number
sk35

revision

scale
1:200 @ A3

date
FEB 2008

drawn by
PS

checked by

notes / revision

*NOTE For details on portaloo cabins
please refer to Portakabin dwgs.
For details on drainage please
refer to Equilibrium dwg