

PROPOSED SIDE ELEVATION

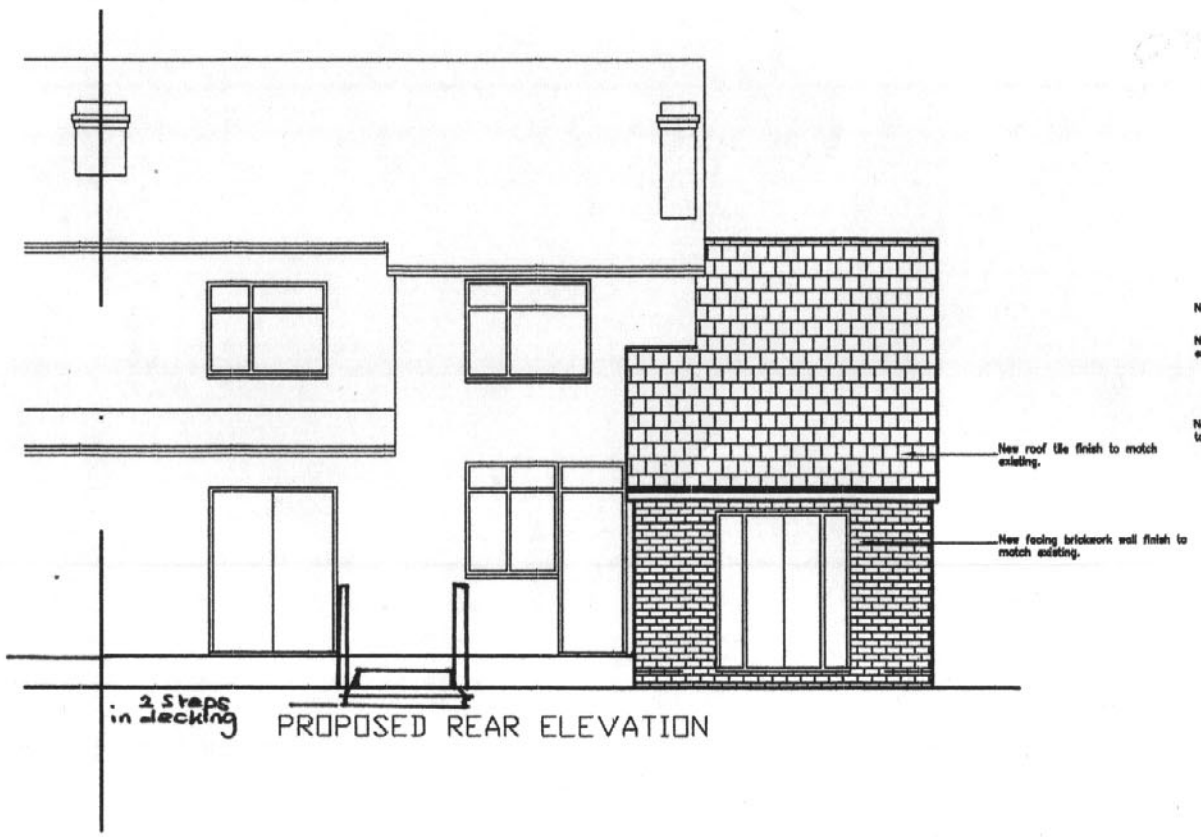


PROPOSED REAR ELEVATION

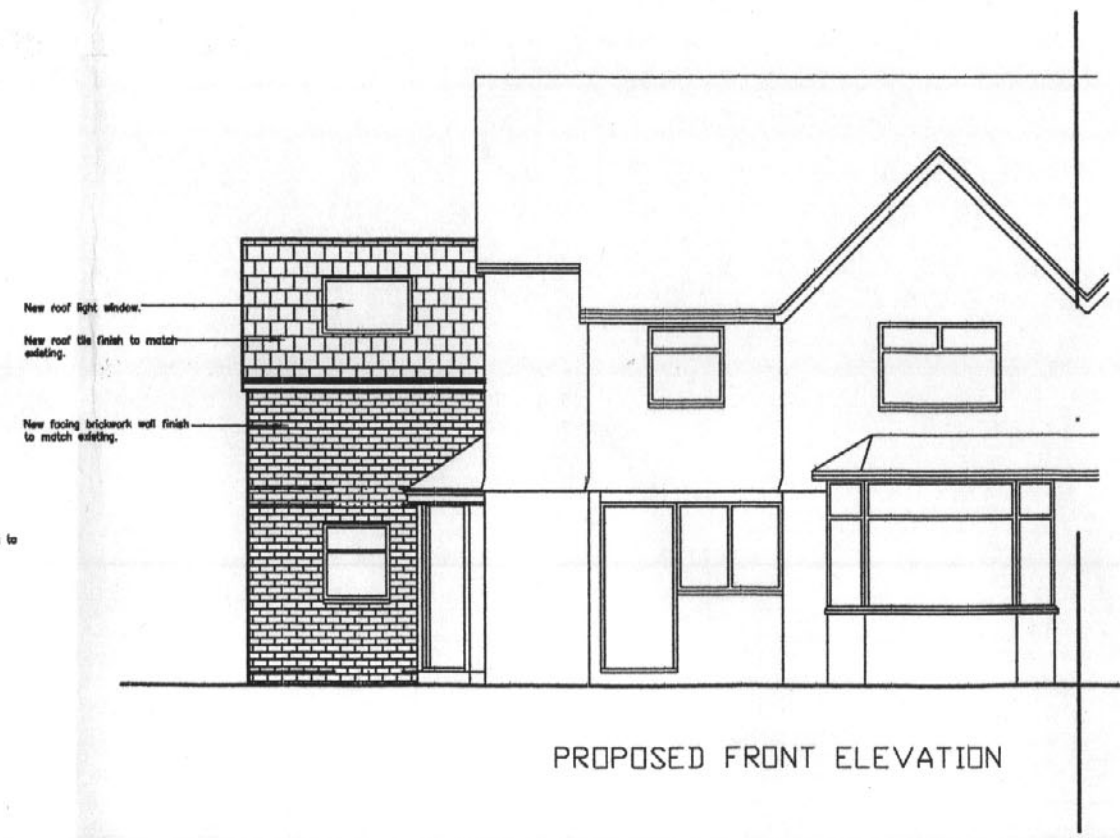


PROPOSED FRONT ELEVATION

Amended

PLANNING
ACK'D
INSPECTED
RECD 02 APR 2008

| | | | |
|---|---|---|---|
| | Project: 6 CUNNINGHAM DRIVE MOSS NOOK MANCHESTER | Drawing PROPOSED ELEVATIONS | |
| | Customer: | Scale: 1:100 | Drawing No.: 11-02 |
| | | Date: December 2007 | Drawn by: |