
Notes

Do not scale from this drawing. All dimensions to be checked on site prior to construction and any discrepancies reported to the Architect. Copyright reserved.

N

External Materials

- Planter
- Paving A
- Paving B

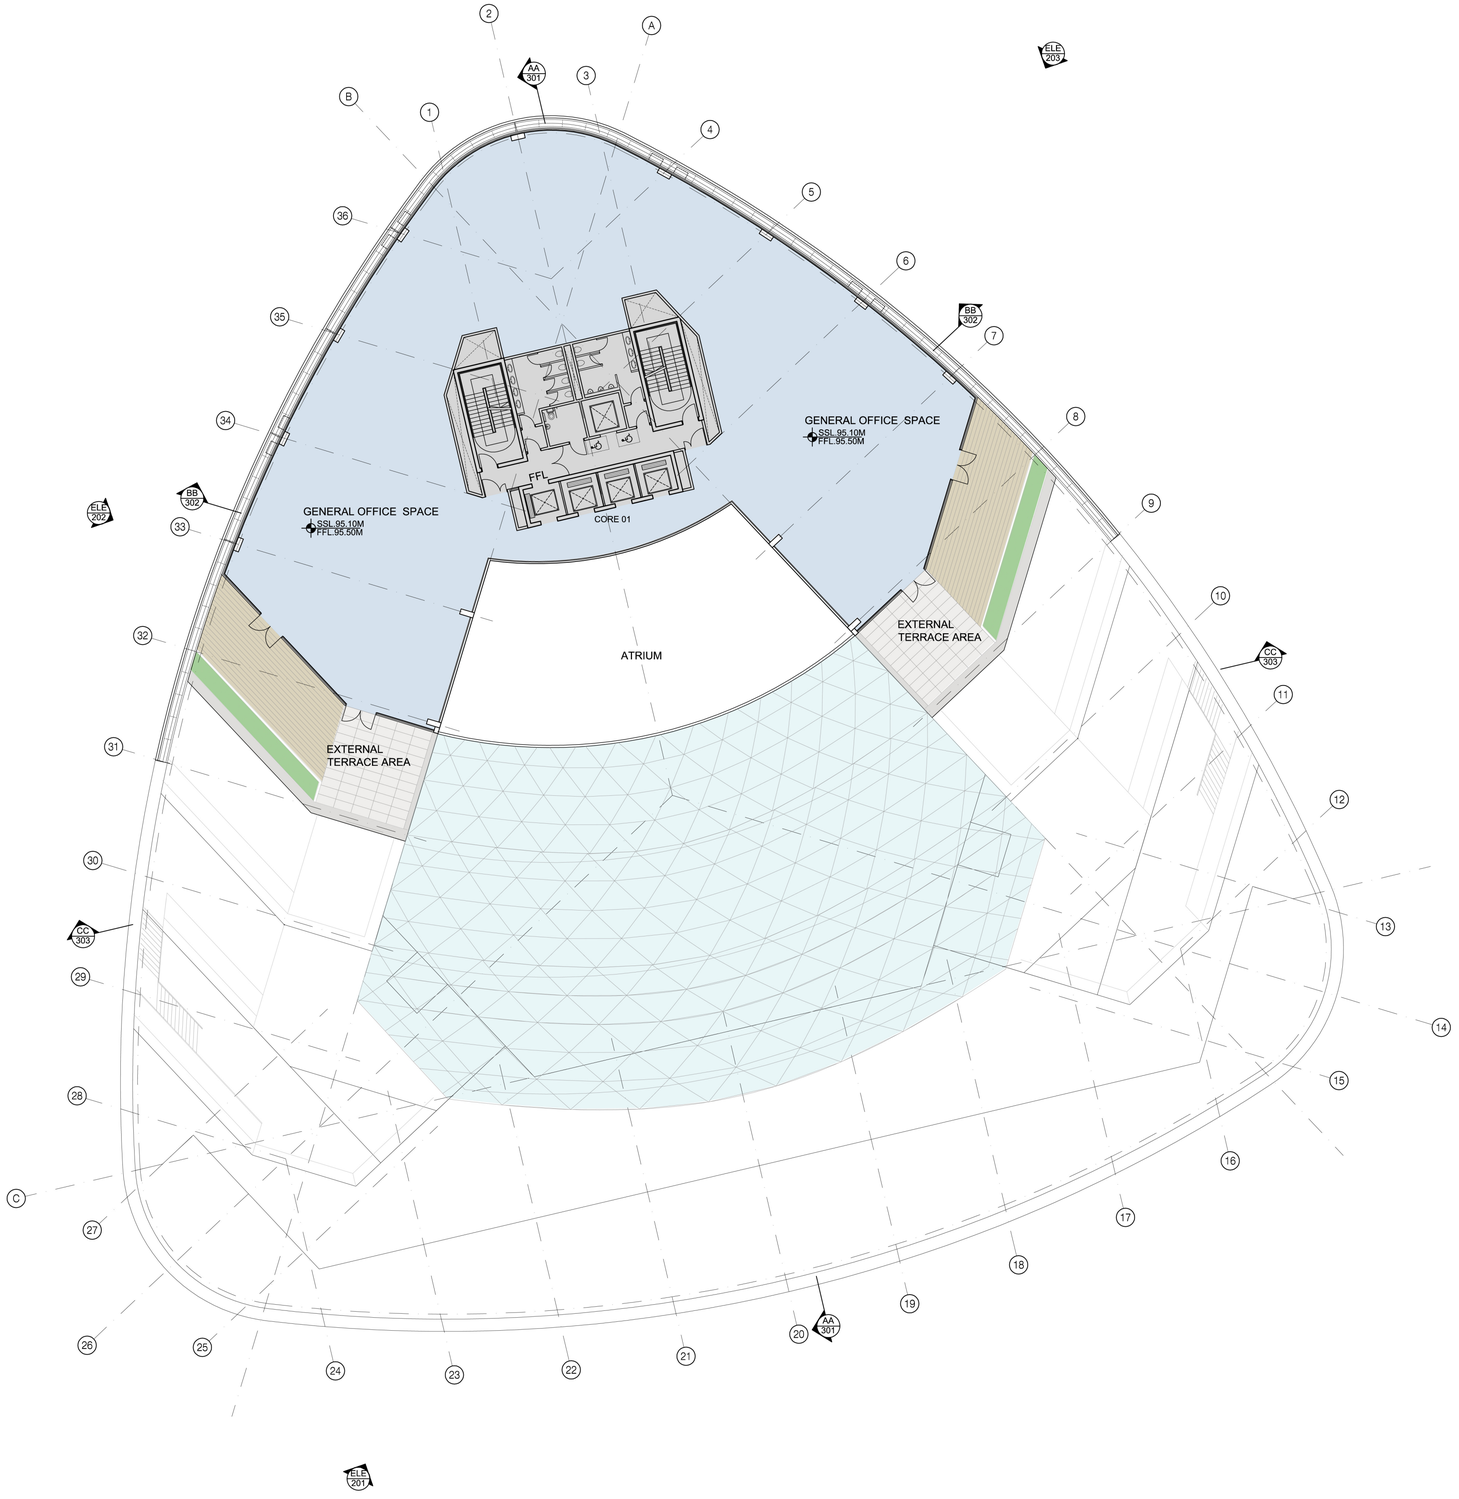

0 2m 4m 6m 8m 10m

Revisions

Status

PLANNING

Client

THE CO-OPERATIVE GROUP

Project

NEW HEAD OFFICE
MILLER STREET
MANCHESTER

Title

GENERAL ARRANGEMENT PLAN
LEVEL 13

Scale	Size	Date	Drawn	Checked
1:200	A1	July 2009	NS	MH

3DReid
83 Fountain Street,
Manchester, M2 2EE
t : +44 (0)161 236 7070
f : +44 (0)161 236 7077
w : http://www.3dreid.com
Birmingham Edinburgh Falkirk
Glasgow London Manchester

Project No.	Drawing No.	Rev.
090109 (D)	113	-