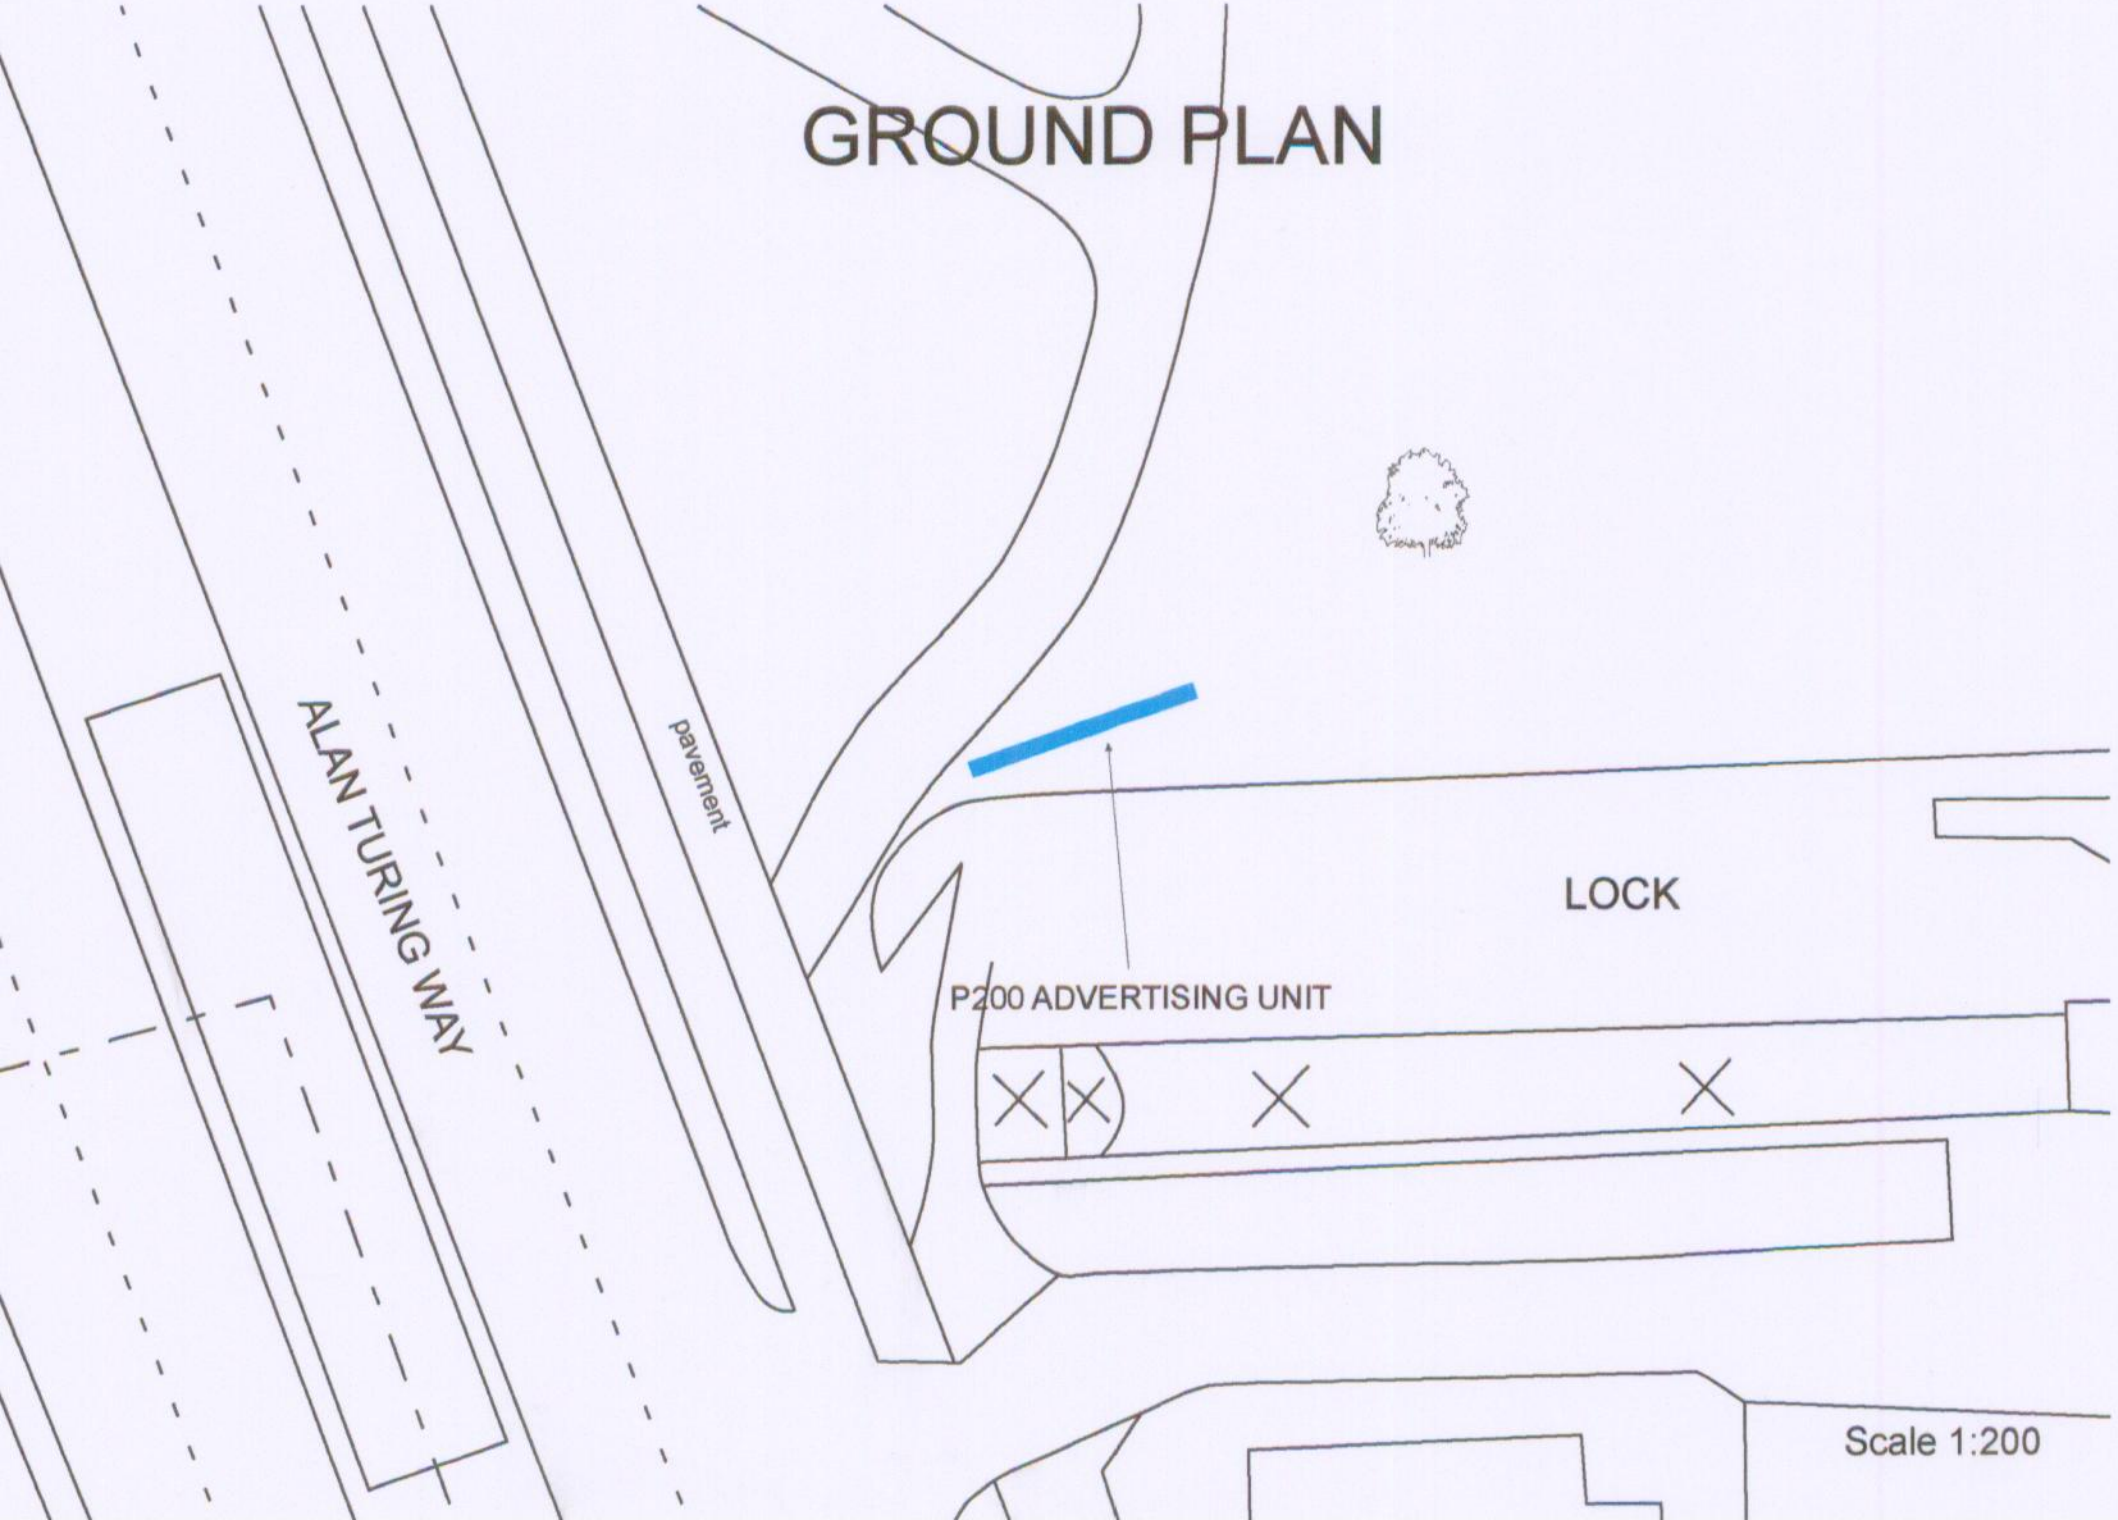
GROUND PLAN


ALAN TURING WAY
pavement
LOCK
P200 ADVERTISING UNIT
Scale 1:200