This drawing is protected by copyright

Figured dimensions only to be taken from this drawing.
All dimensions to be checked on site and any discrepancies reported to the architect/designer immediately.



Proposed Front Elevation

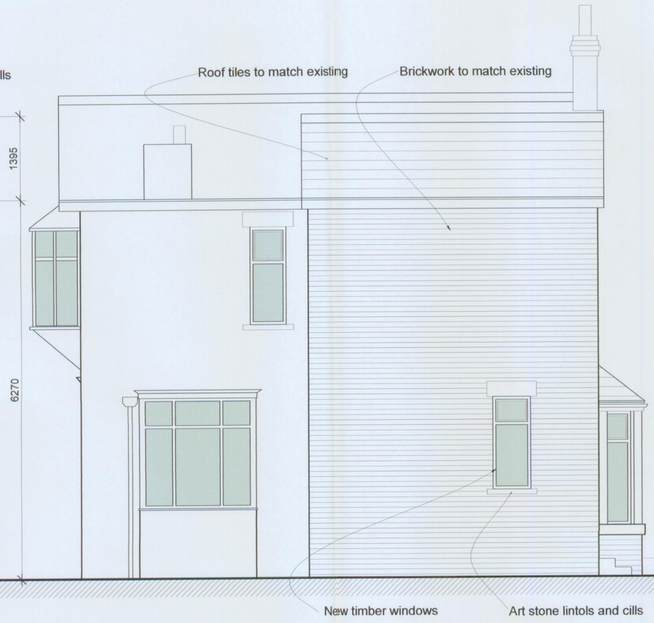

Proposed Side Elevation



Proposed Rear Elevation

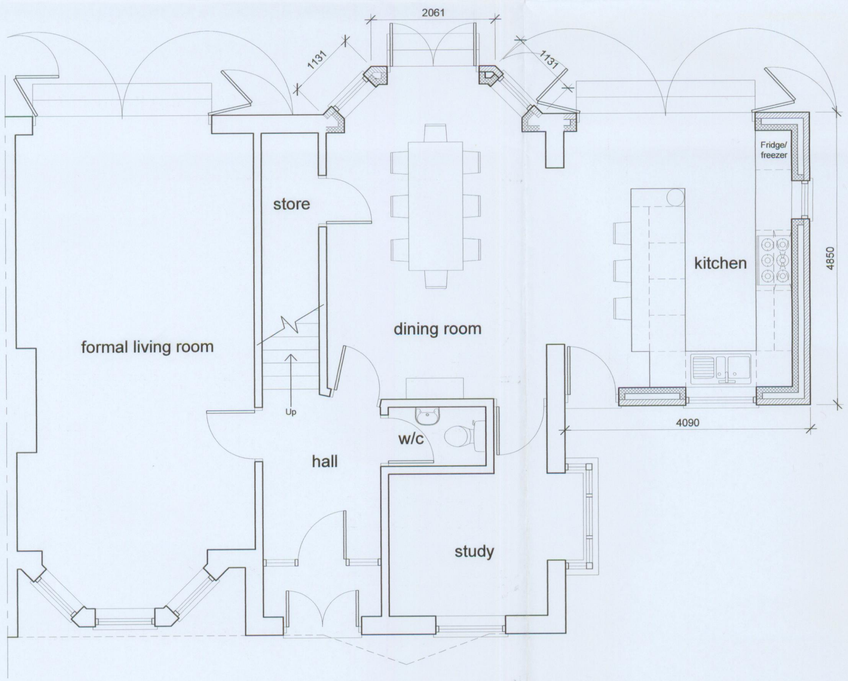

Proposed Ground Floor

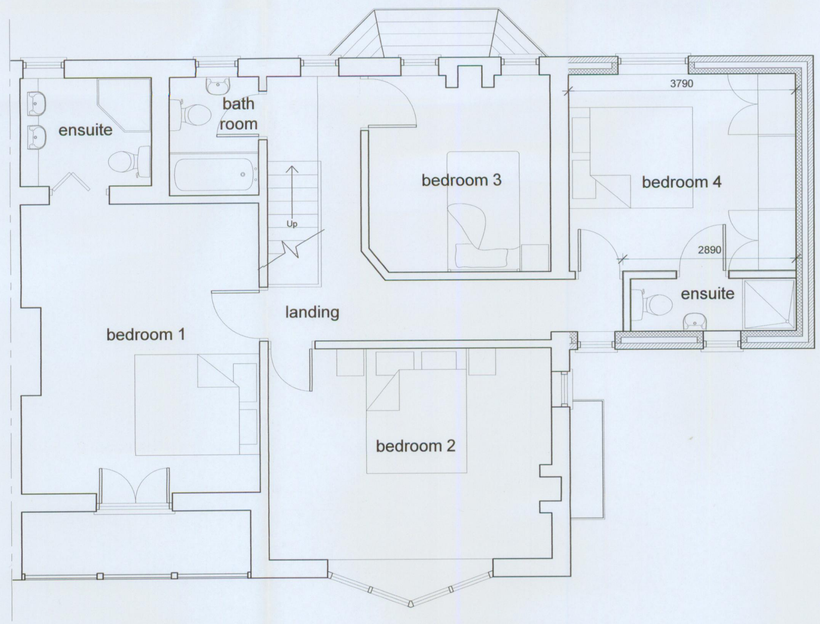

Proposed First Floor

PLANNING
ACK'D
REPLIED
RECD 2 9 APR 2008

Rev	Date	Description
-	-	-

Marshall Kypriadis Associates

7a Clyde Road
West Didsbury
Manchester
M20 2NJ

tel :- 0161 445 6888
fax :- 0161 445 7888
e-mail :- mail@marshallkypriadis.co.uk

Project: Mr & Mrs Hay
12 Glencross
Chorlton

Drawing Title: Proposed Elevations and Plans

Date: 04/02/08

Scale: 1:50

Drawing Number: 2007/1/14/03

Revision: -