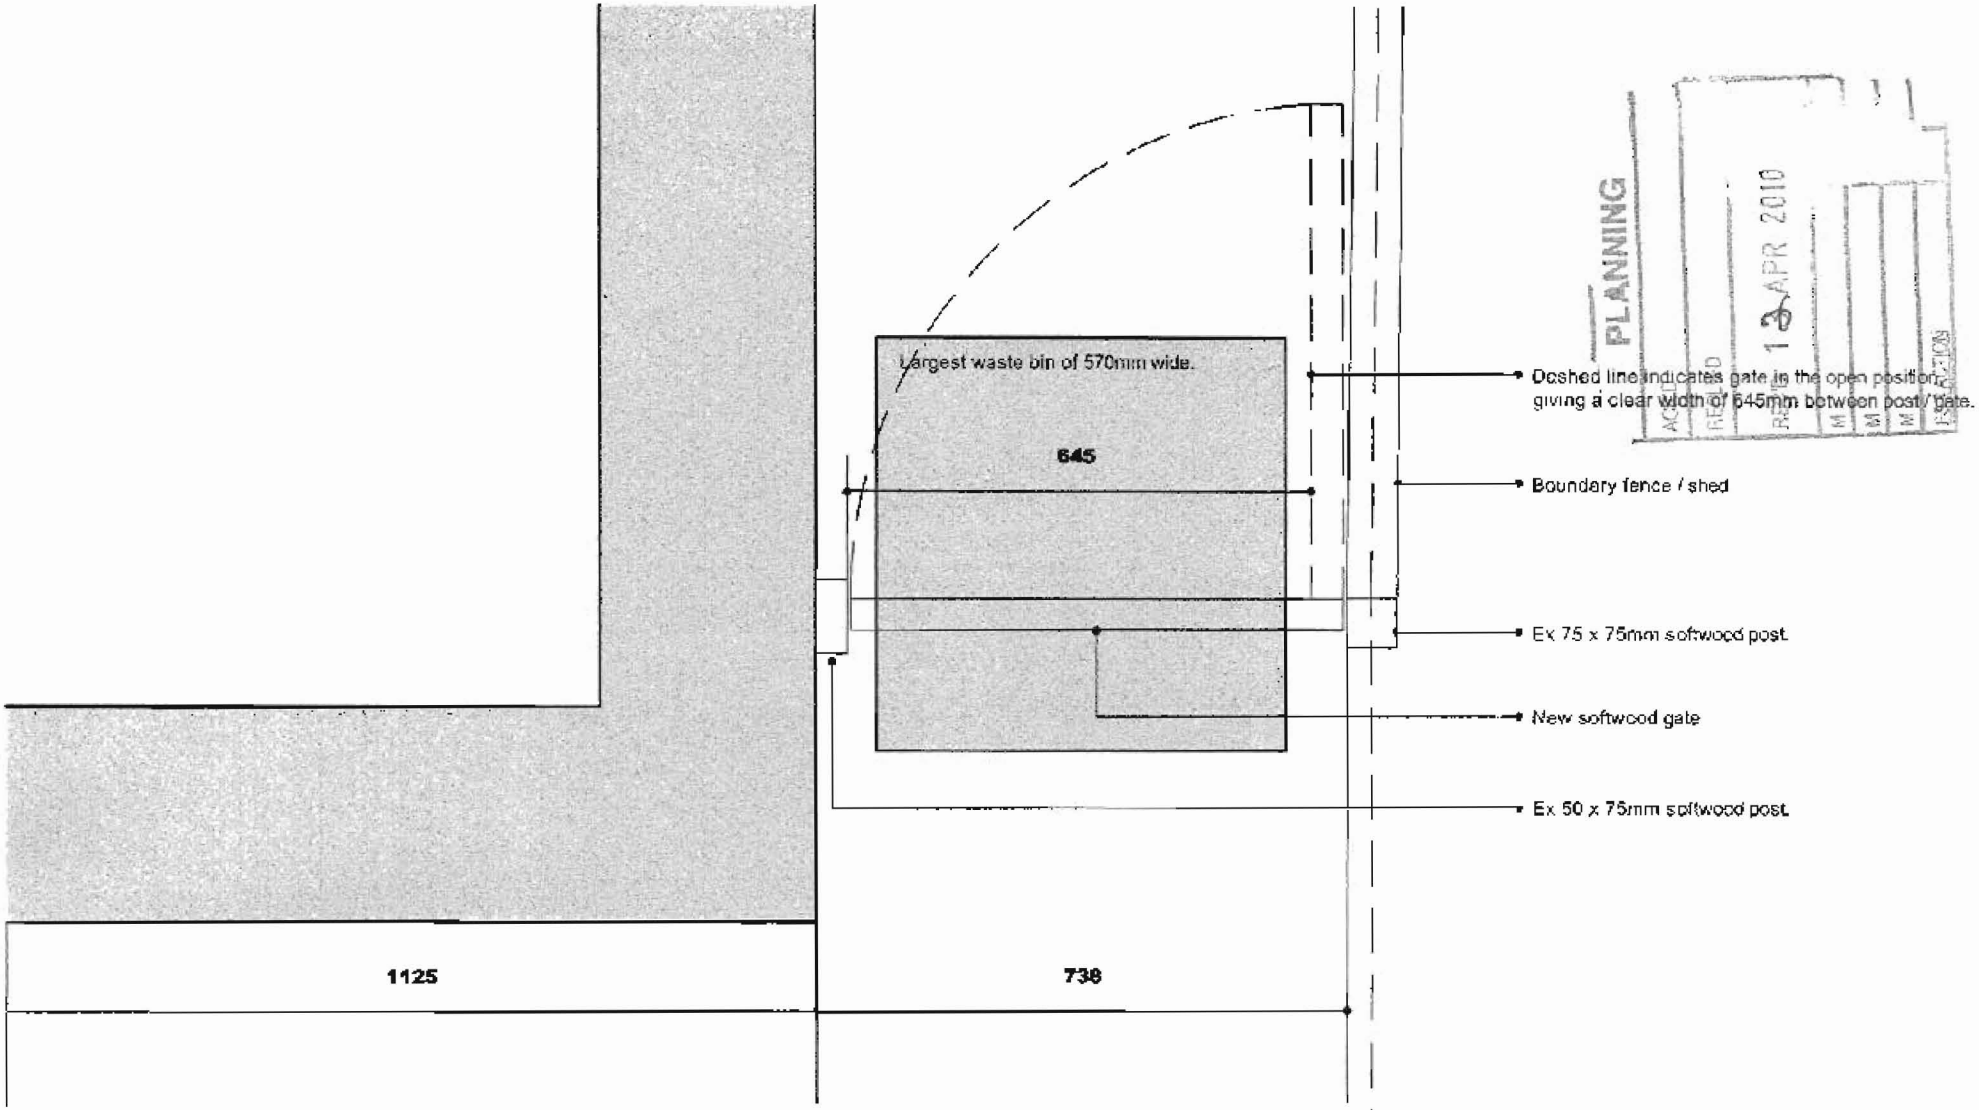


PLANNING
13 APR 2010
ACCEPTED
RECEIVED
REGISTERED
ISSUED

Detail of junction of corner of the new extension in relationship to the new gate and post. 1:10.

Proposed 2 Storey Side and Rear Extension to 72 Springdale Gardens, Didsbury, Manchester. M20. 2SS. for Mr & Mrs. M. Purcell.

PDF created with pdfFactory trial version www.pdffactory.com