

PROPOSED FRONT ELEVATION

1:50

PLANNING AND BUILDING CONTROL
23 JAN 2013

Proposed

Dimensions to suit overall existing dimensions
Applicant to confirm boundary.
Drawings to be read in conjunction.
This drawing is for the purpose of obtaining Local Authority approvals only and may not contain a full specification of the works.
Do not scale off this drawing.
All dimensions to be checked on site prior to commencing works.

Applicant should be aware that The Party Wall Act may apply where building work is on or near the boundary.

N.GEDAL
BA Hons Dip ARCH RIBA
ARCHITECT

CLIENT
Coriander
485 Barlow Moor Road
Chorlton
Manchester
M21 8AJ

Architects
Najib Gedal Architects
4 Rutters Lane
Hazel Grove
Stockport
SK7 5AY
Tel: 0161-419 - 9757
najibgedalarchitects@hotmail.com

DRAWING TITLE
Proposed
Front Elevation

DRAWING No CC 09

SCALE 1:50 @A3
DATE DEC 2012

MANUFACTURERS SPECIFICATION

Internally mounted new shutter
Box (Curly lath). Perforated powder coated.
Electrically operated shutters with manual overide.
GAUGE: Perforated section 9mm
GAUGE: Solid section 7mm

MOTOR: 230 nm motor size single phase

PLANNING AND
BUILDING CONTROL
12 FEB 2013

Powder coated galvanised channels 63 x 32

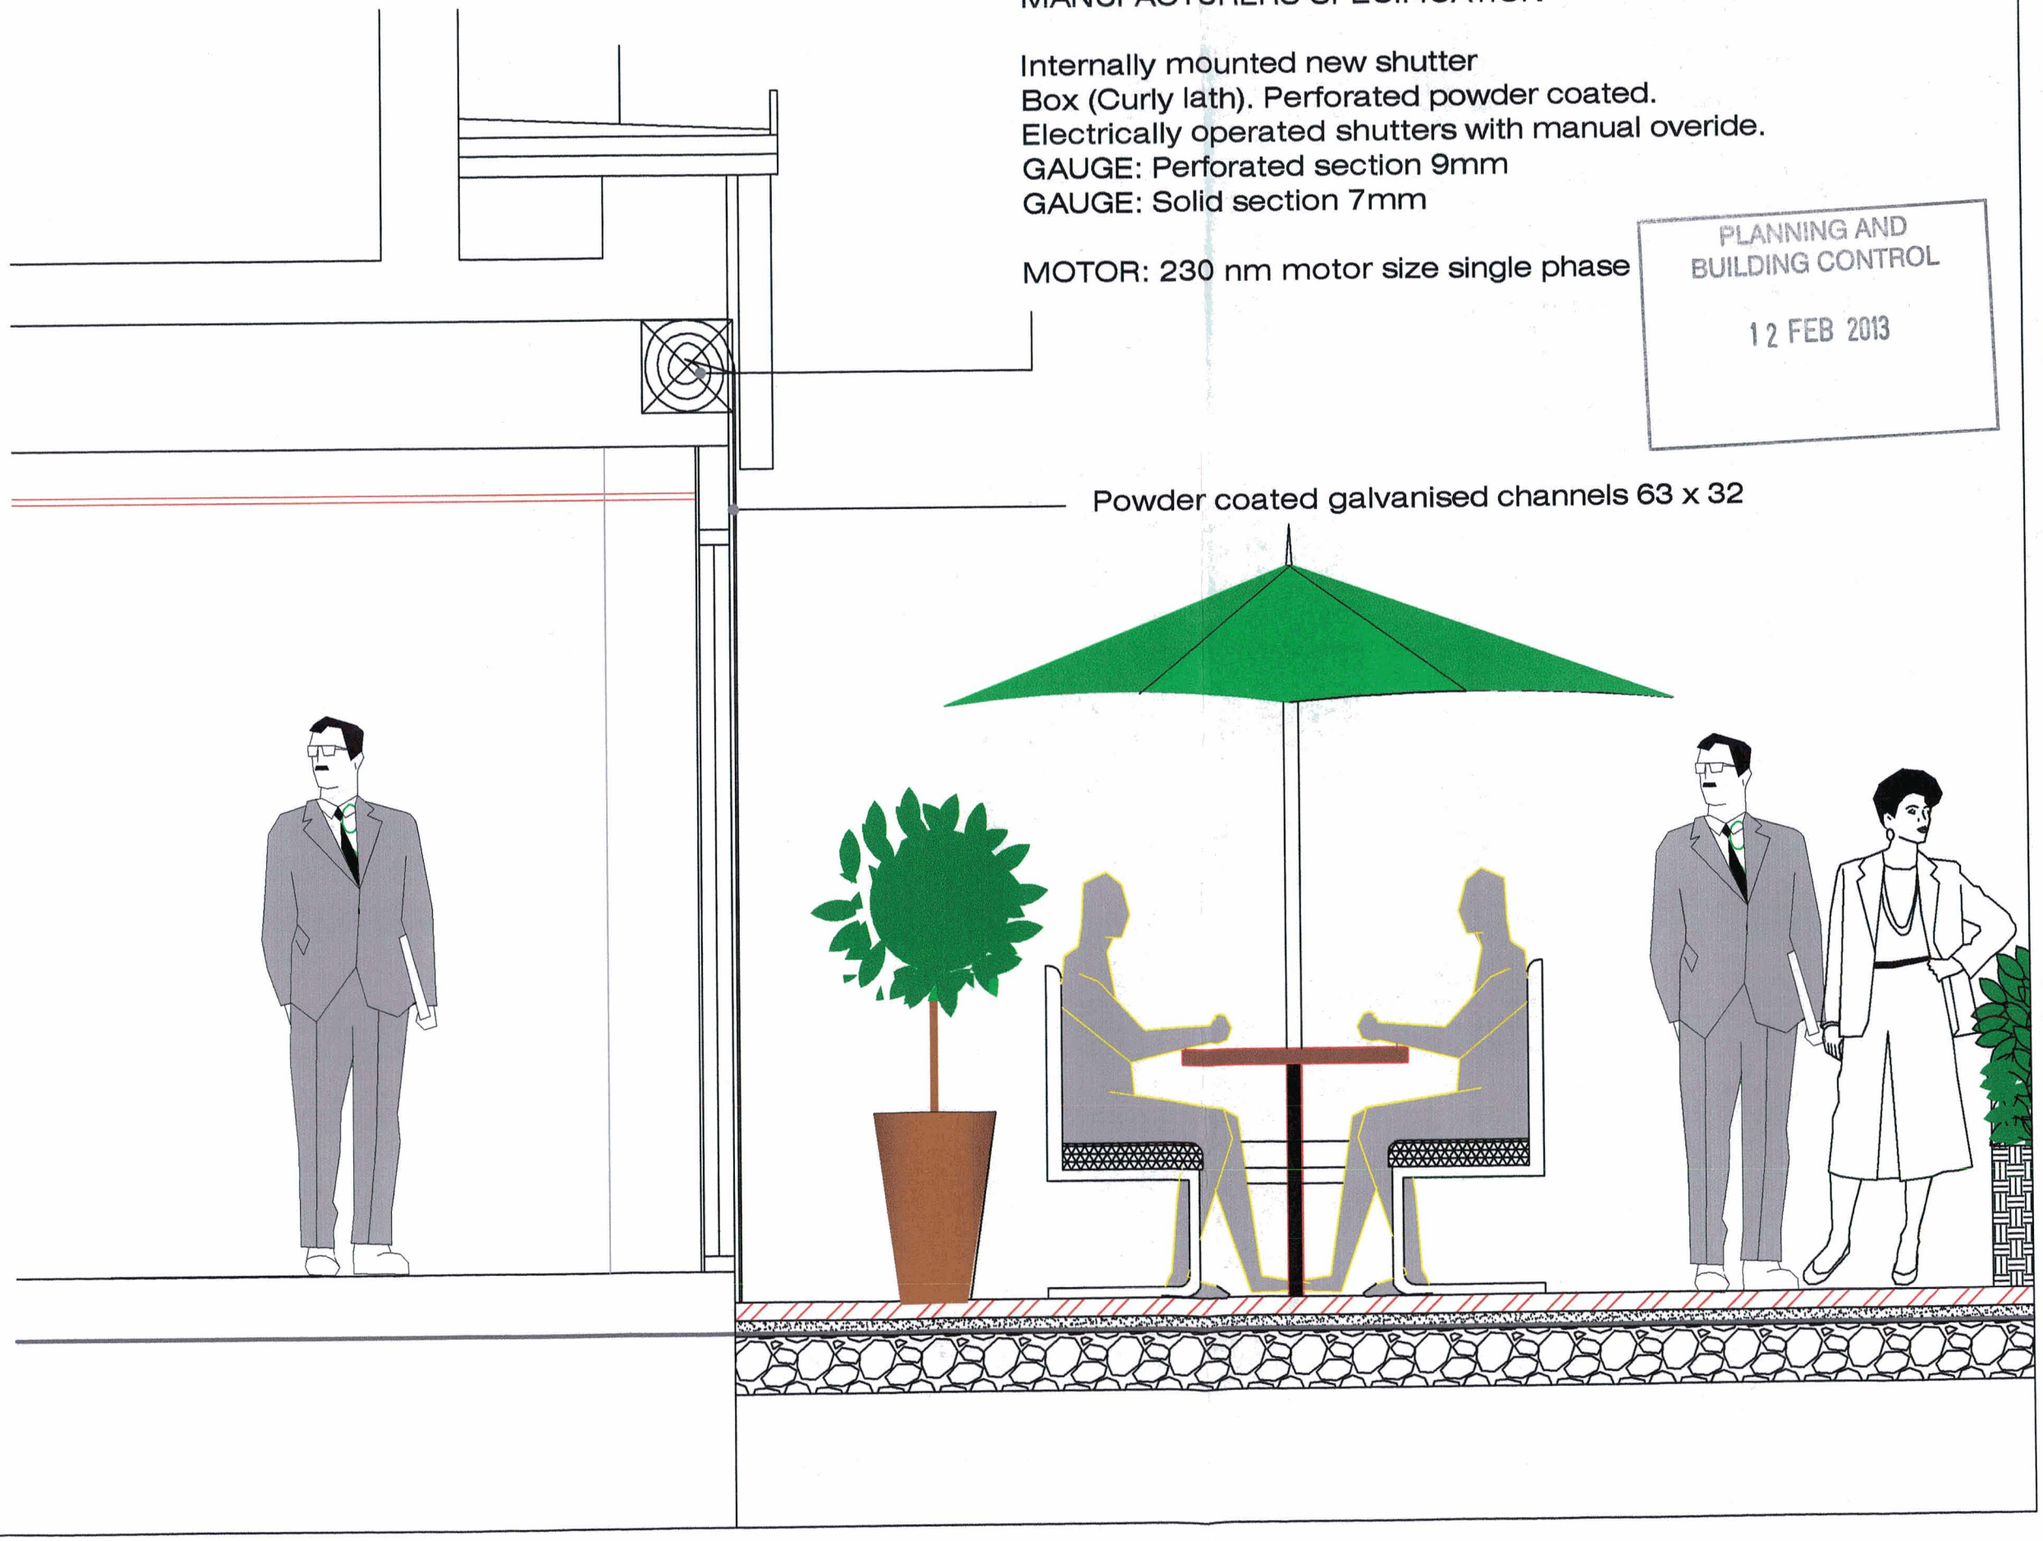

Proposed

Dimensions to suit overall existing dimensions
Applicant to confirm boundary.
Drawings to be read in conjunction.
This drawing is for the purpose of obtaining Local Authority approvals only and may not contain a full specification of the works.
Do not scale off this drawing.
All dimensions to be checked on site prior to commencing works.

Applicant should be aware that The Party Wall Act may apply where building work is on or near the boundary.

N.GEDAL
BA Hons Dip ARCH RIBA
ARCHITECT

CLIENT
Coriander
485 Barlow Moor Road
Chorlton
Manchester
M21 8AJ

Architects
Najib Gedal Architects
4 Rutters Lane
Hazel Grove
Stockport
SK7 5AY
Tel: 0161-419 - 9757
najibgedalarchitects@hotmail.com

DRAWING TITLE

Shutter section & specification

DRAWING No CC 12

SCALE 1:20 @A3

DATE FEB 2012