
Sound pressure levels


Within plant room 74 dbA
External To Plant Room 59 dbA
At 3mtrs From Plant 53 dbA

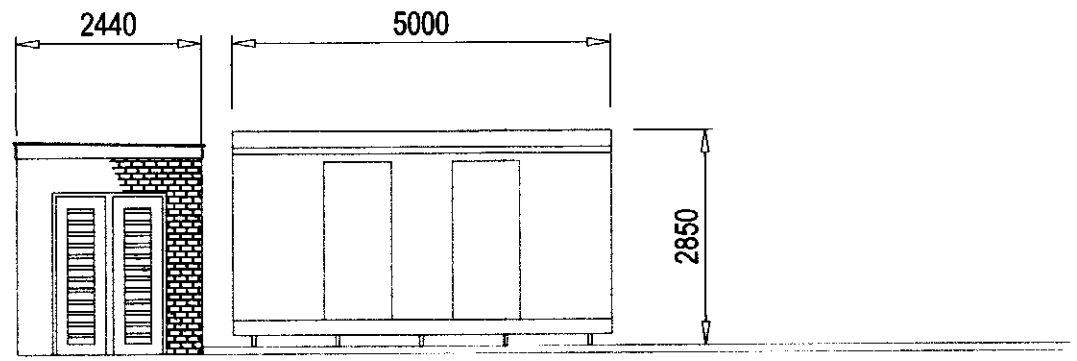

Solvent Store
See Attached
Detail Drawings

Brickwork To Match Existing Building
With Flat Roof Constructed From
Timber And Mineral Felt

Existing Brick
Bin Store

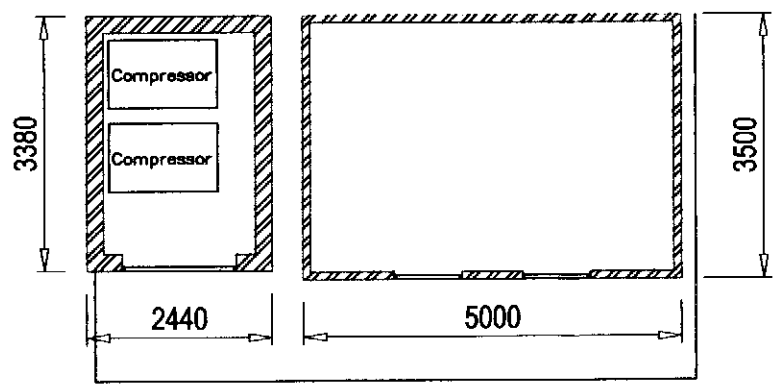

REV	DESCRIPTION	DATE	DRN	CHD	APPD

STATUS
Planning

CLIENT
ICON Development Solutions

CONTRACT
One Parkway
Manchester

TITLE
Solvent Store And
Compressor Plant Room

DATE	8 April 2006	SCALE 1:100	
DRAWN	J Tillotson	DRG No. 07-7939-SP06	REV B
CHECKED			

THIS DRAWING IS CONFIDENTIAL & IS THE PROPERTY OF ATLAS ENVIRONMENTS LIMITED.
IT MUST NOT BE DISCLOSED TO A THIRD PARTY, COPIED OR LENT WITHOUT THEIR WRITTEN CONSENT.

A3