
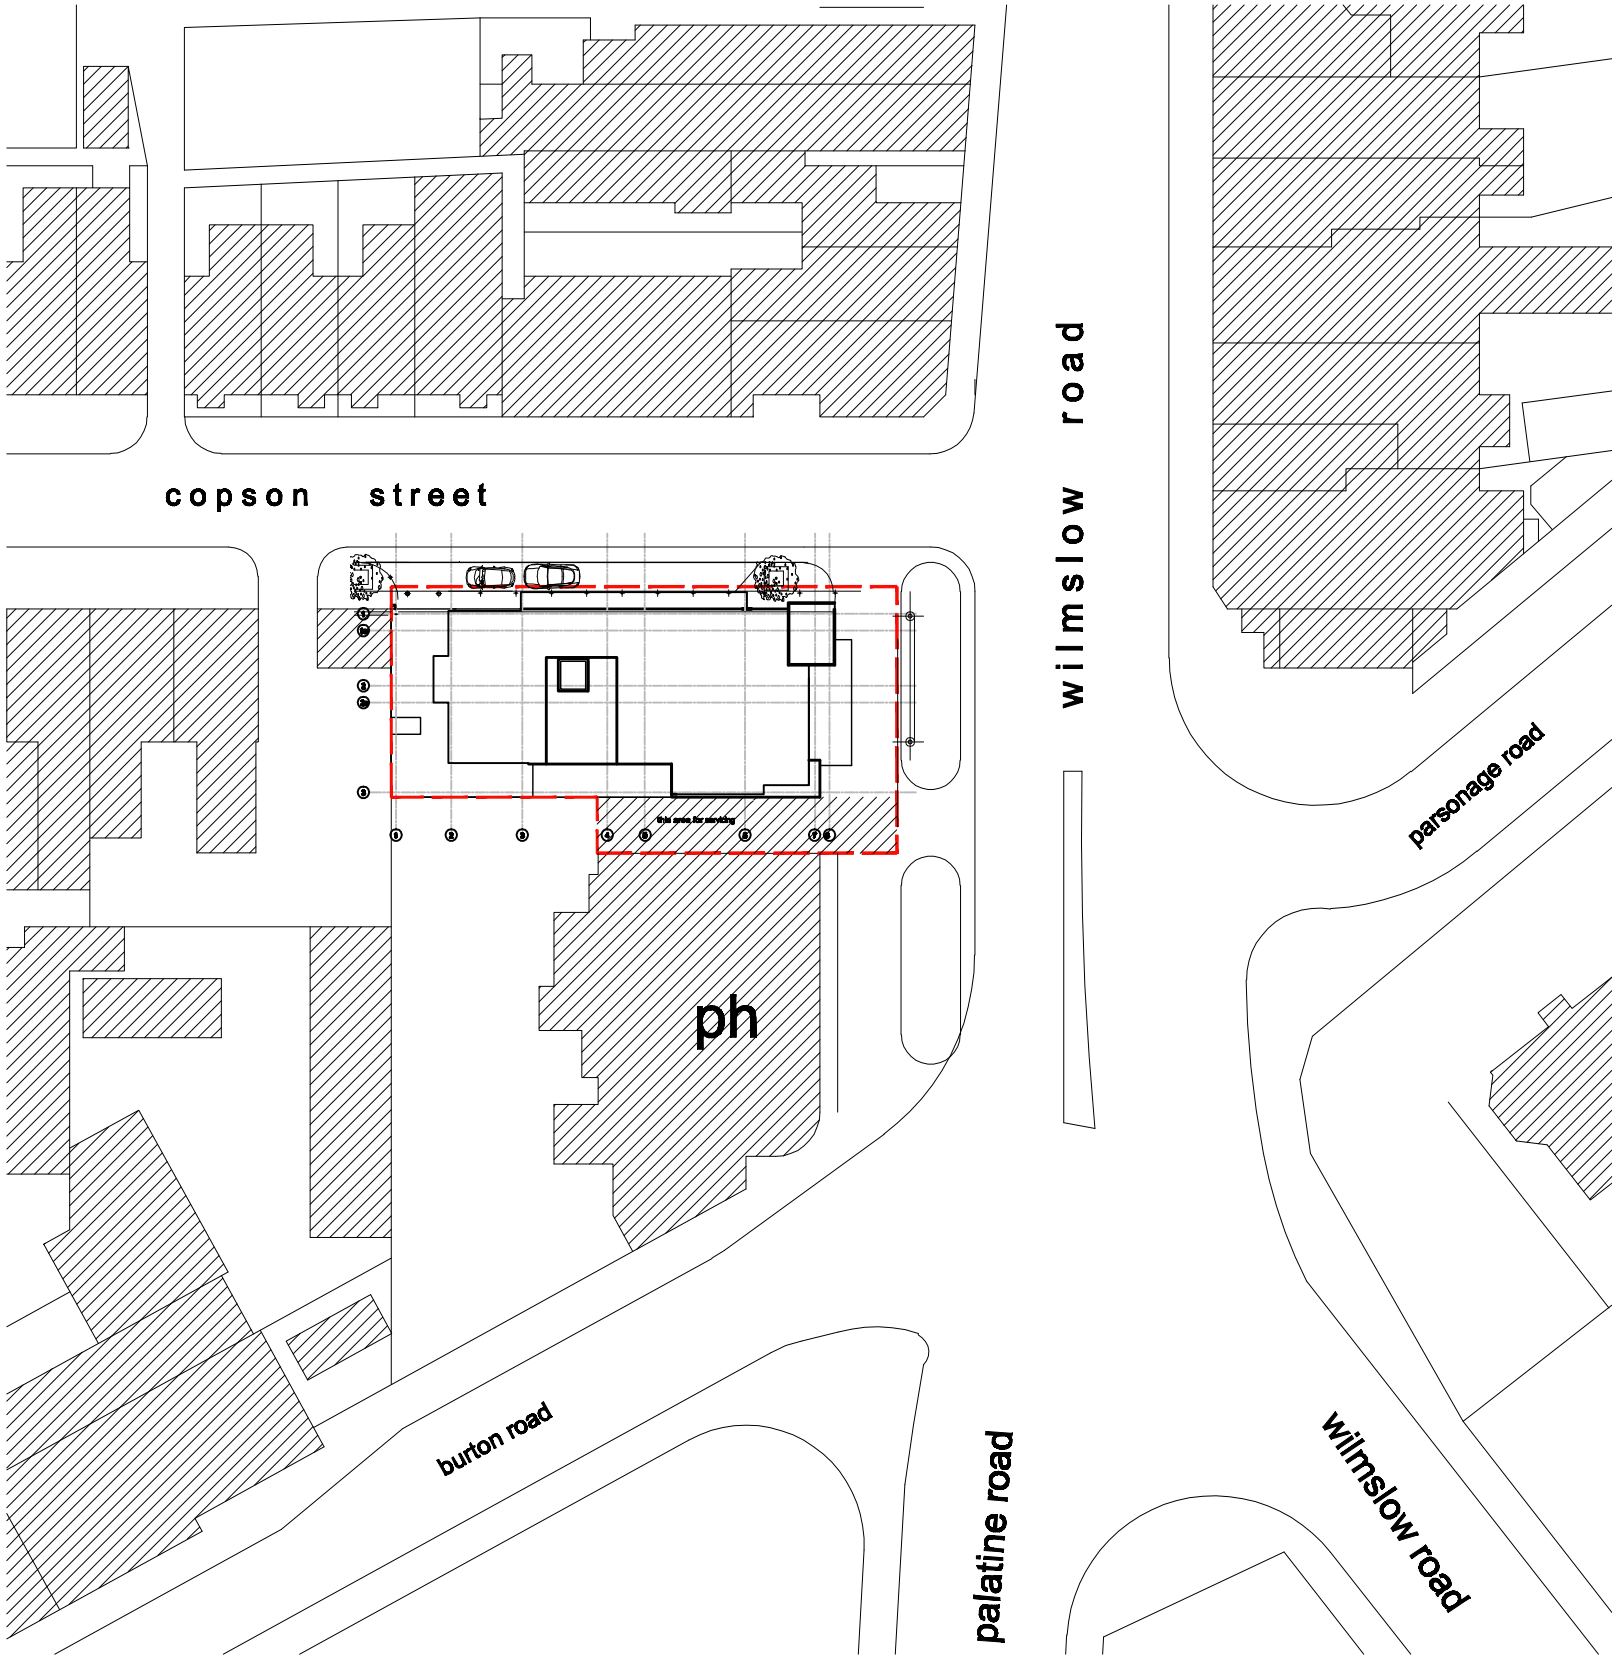


PROPOSED SITE PLAN
Sc 1:500

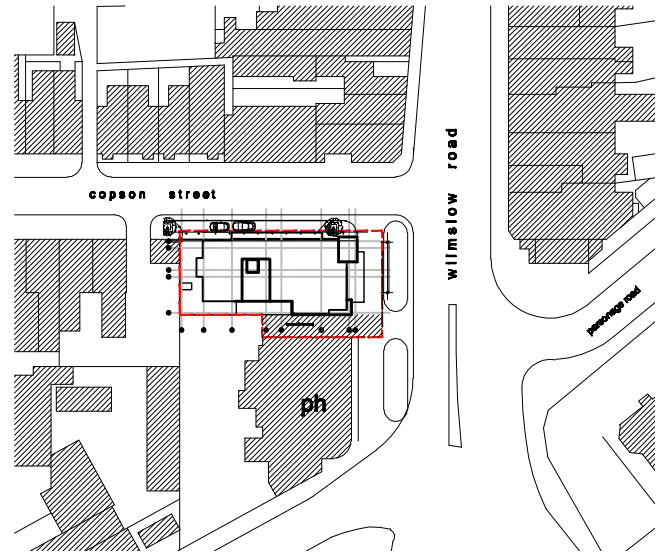

PROPOSED LOCATION PLAN
Sc 1:250

PROPOSED LOCATION-SITE PLAN

PURPOSE OF ISSUE	Planning

- Figured dimensions to be followed in preference to scale.
- All dimensions shall be verified by the Contractor(s) on site prior to work commencing and relevant orders being placed.
- Any discrepancies to be brought to the attention of the Contract Administrator for instructions prior to proceeding.
- This drawing is the copyright of the Architect

REV:	DATE:	DRAWN BY:	DETAILS:
B	04.07.08	CAJ	TOWER ELEMENT STRAIGHTENED
A	29.04.08	CAJ	PLANT ROOM REDUCED IN SIZE
-	-	-	-

SW **FOULKES** ARCHITECTS

PROJECT:
Cinecity - Mixed Use Development
Cinecity, Withington, Manchester

DRAWING:
proposed site plan

DATE:	DRAWN BY:	CHECKED BY:	
May 2007	JPH		
SCALE:	DRAWING NO:		REV:
1:500@ A3	201/40- 01		B

761 Wilmslow Road
Didsbury
Manchester
United Kingdom
M20 6RN

T: +44 (0)161 434 4192
F: +44 (0)161 445 9820
info@swfoulkesarchitects.com
www.swfoulkesarchitects.com