

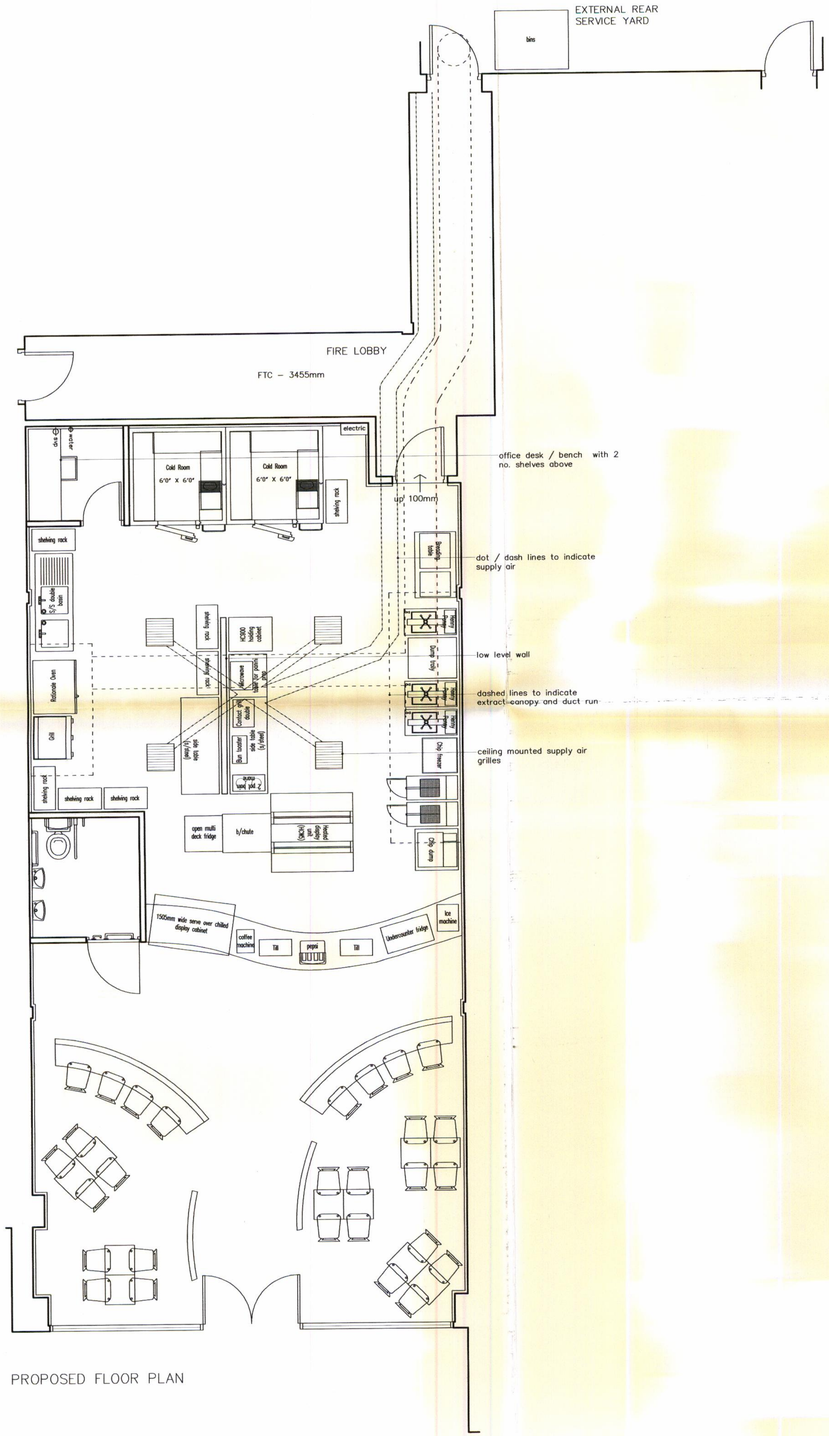



PROPOSED FLOOR PLAN

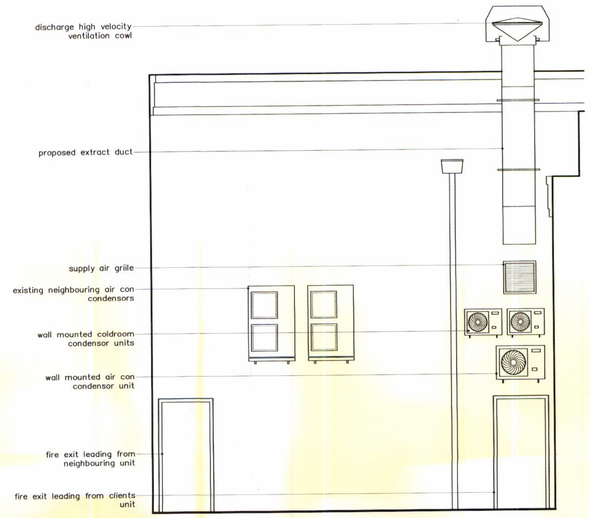

PROPOSED REAR ELEVATION
(TO SERVICE YARD)

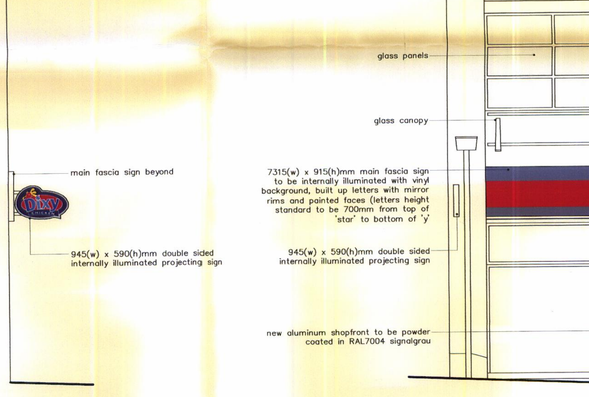

PROPOSED SIDE ELEVATION
(PROJECTING SIGN)

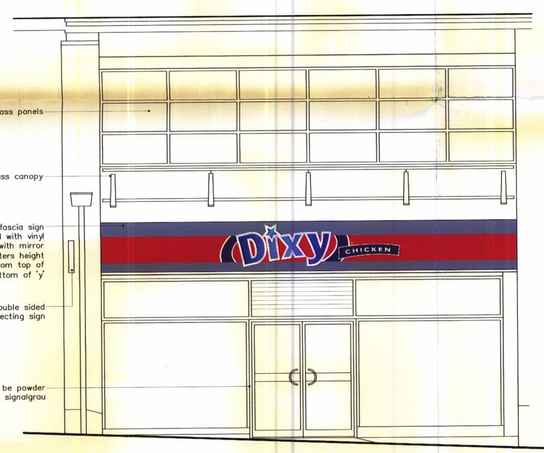

PROPOSED FRONT ELEVATION
(TO BURY OLD ROAD)



PHOTOMONTAGE OF FRONT ELEVATION
INDICATING SIGNAGE PROPOSALS
(RED HATCHED AREA TO INDICATE NEW
ALUMINIUM SHOPFRONT)

DISCLAIMER:

Any plans, drawings, and/or prototypes, descriptions, illustrations, dimensions or particulars are approximate only and are only issued for the sole purpose of giving an approximate idea of the Goods and/or Services described in them. They must not be taken as binding in detail and H A Y Innovations Limited will not be liable for any error or omission.

These plans, drawings or specification are not drawn to scale. Please do not scale from this drawing. Figured dimensions should be taken in preference to scaled dimensions, and any discrepancies must be referred to H A Y Innovations Limited. Contractors, sub-contractors and suppliers must verify all dimensions on site before commencement of works. If in doubt ask!

COPYRIGHT NOTICE:

Copyright © H A Y Innovations Limited 2009

The reproduction or transmission of all or part of this work whether by photocopying or storing in any medium by electronic means or otherwise, without the written permission of H A Y Innovations Limited is strictly prohibited.

REVISIONS:

A – Bin storage area indicated – 13.04.10

CLIENT APPROVAL:

We warrant and confirm to H A Y Innovations Limited that we have examined and understand these [plans/designs/specifications - refer to plan number/s/spec numbers etc]. We confirm that we are satisfied with the proposals of the [plans/designs/specifications] and we hereby approve the plans, designs and specifications as the final plans, designs and specifications for this order. We understand and confirm that such matters lie outside the scope of H A Y Innovations Limited's professional responsibility and that H A Y Innovations Limited does not accept any liability for any errors or omissions contained within these plans, designs and specifications.

We acknowledge that any queries in relation to the plans, designs and specifications shall have been referred to the appropriate Expert appointed by us prior to the date of this Agreement[these plans, designs and specifications] for determination by the Expert. "Expert(s)" means a person or persons of appropriate professional qualifications and expertise appointed pursuant to [refer to letter(s) of appointment etc and the date of such letters].

Signed:

Print name:

Company:

Position:

Date:

HAY Innovations Ltd
1 KINGSLEY STREET
LEICESTER
LE2 6DY
tel. +44 (0) 116 2700 002
fax. +44 (0) 116 2700 003
e-mail. info@hayonline.co.uk www.hayonline.com

CLIENT: Mr Owais Barbar

PROJECT: Dixy Chicken Cheetham Hill Road, Manchester

DRAWING TITLE: Proposed floor plan & elevations

PLANNING
ACKD
REPLIED
RECD 16 APR 2010

DATE:	31.03.10
DRAWN:	
CHECKED:	
SCALE:	1:50 @ A1
STATUS:	
PROJ NO:	10-109
DWG NO:	300 REV: A