

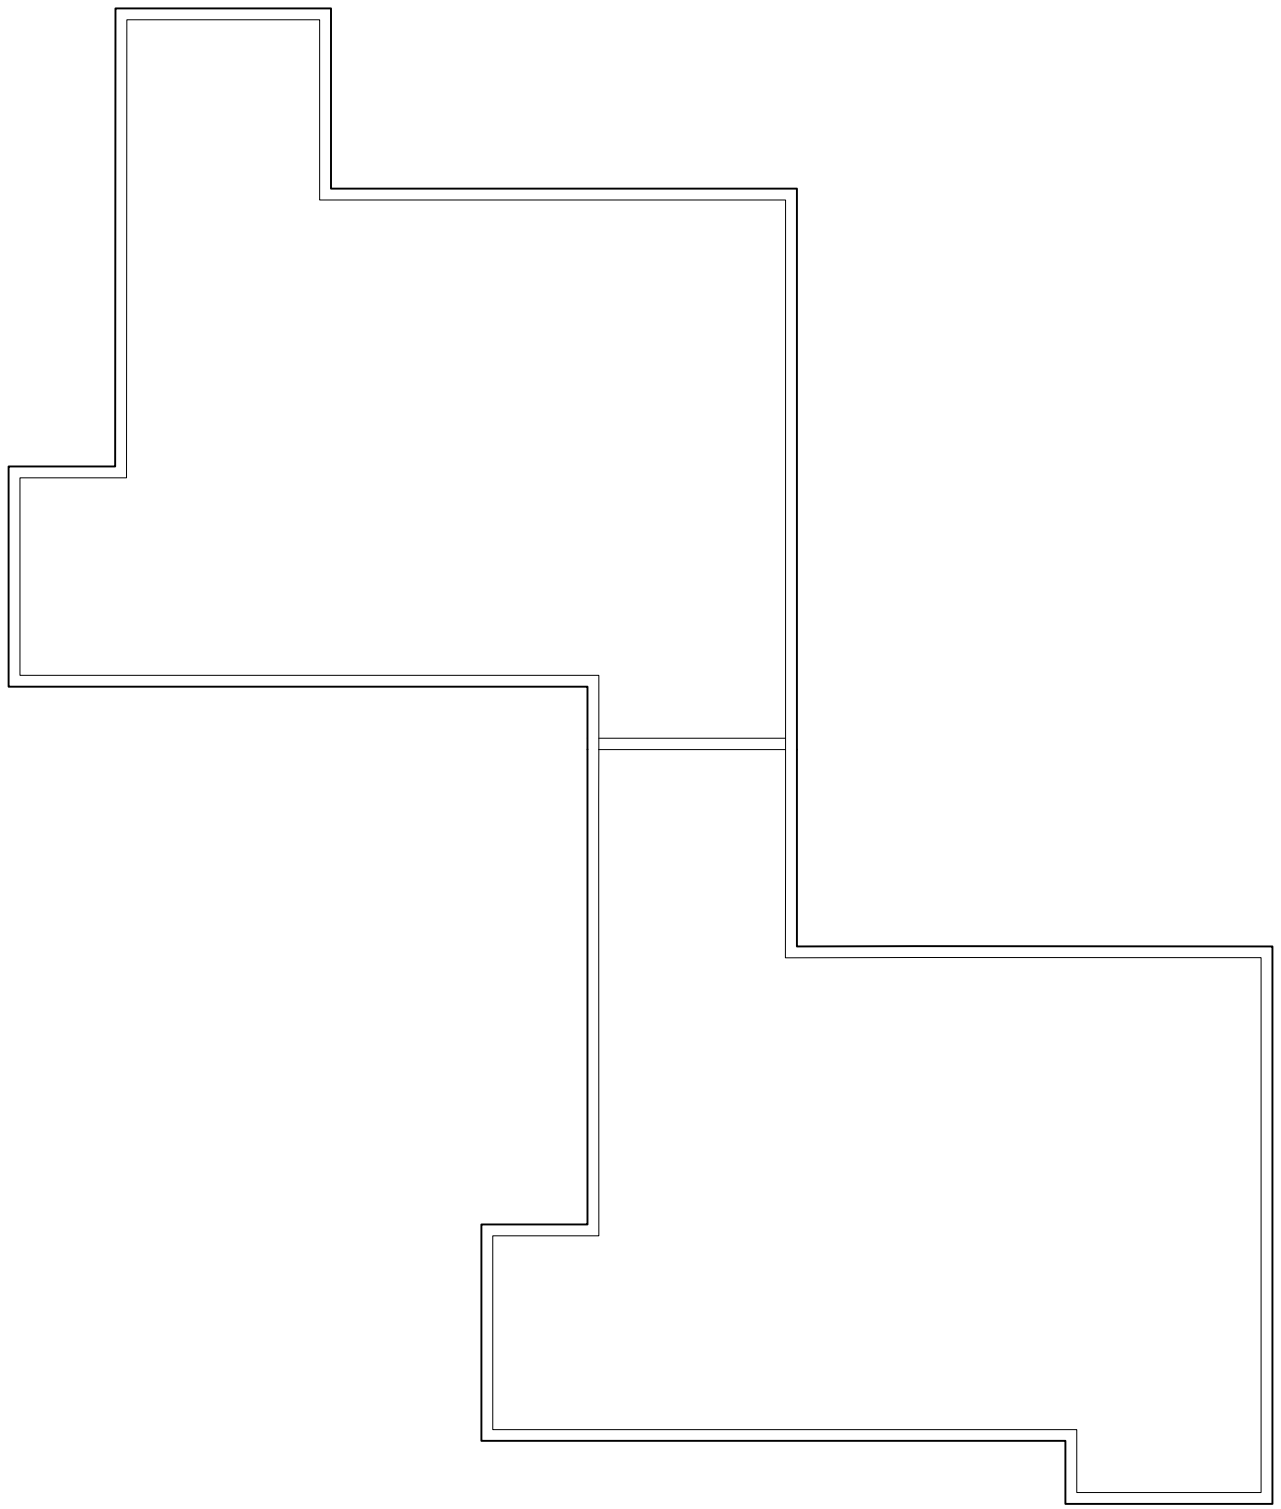


Roof Plan 1:200

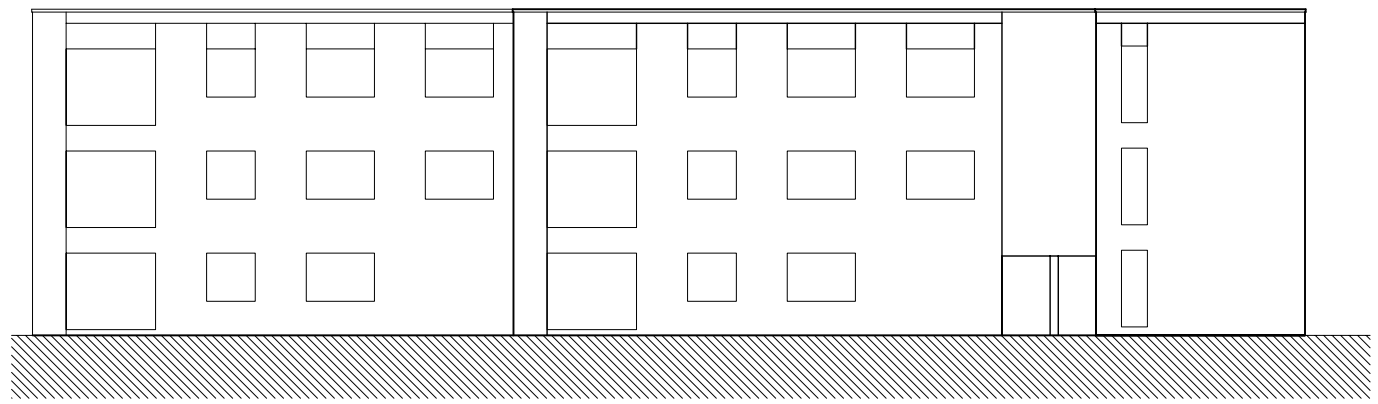

South Elevation 1:200

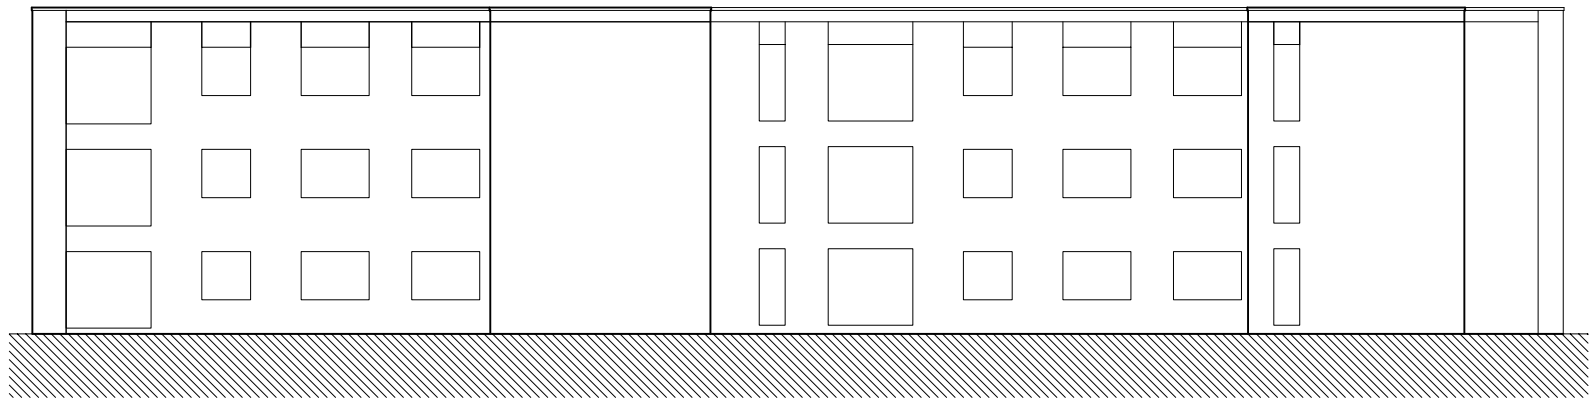

West Elevation 1:200

client: INDIGO PLANNING	project: 831 & 833 Altrincham Road	dwg. title: Existing Elevations & Roof Plan	dwg no.: 1108\A.L.007
		rev.description	dwg status: planning
			scale: 1:200
			date: Mar 2012
			revision: -
			checked:

N

notes

1. DO NOT SCALE FROM THIS DRAWING – USE FIGURED DIMENSIONS ONLY.
2. READ IN CONJUNCTION WITH ALL OTHER CONSULTANTS/SPECIALISTS DRAWINGS. REPORT ANY DISCREPANCIES BEFORE AFFECTED WORK COMMENCES.
3. ALL SETTING OUT DIMENSIONS TO BE CHECKED ON SITE BY CONTRACTOR BEFORE WORK COMMENCES.
4. THIS DRAWING REMAINS COPYRIGHT OF REID ARCHITECTS. COPY/DISTRIBUTE ONLY WITH CONSENT OF AUTHOR.

Reid
ARCHITECTS
DESIGNERS
PROJECT MANAGERS
Fairbairn
72 Sackville Street
Manchester M1 3NJ

T: ++44 (0)161 234 0991
E: studio@reid-architects.com