© A.P.E. Design
A.P.E. Design shall have no responsibility for any use made of this document other than for that which it was prepared and issued.

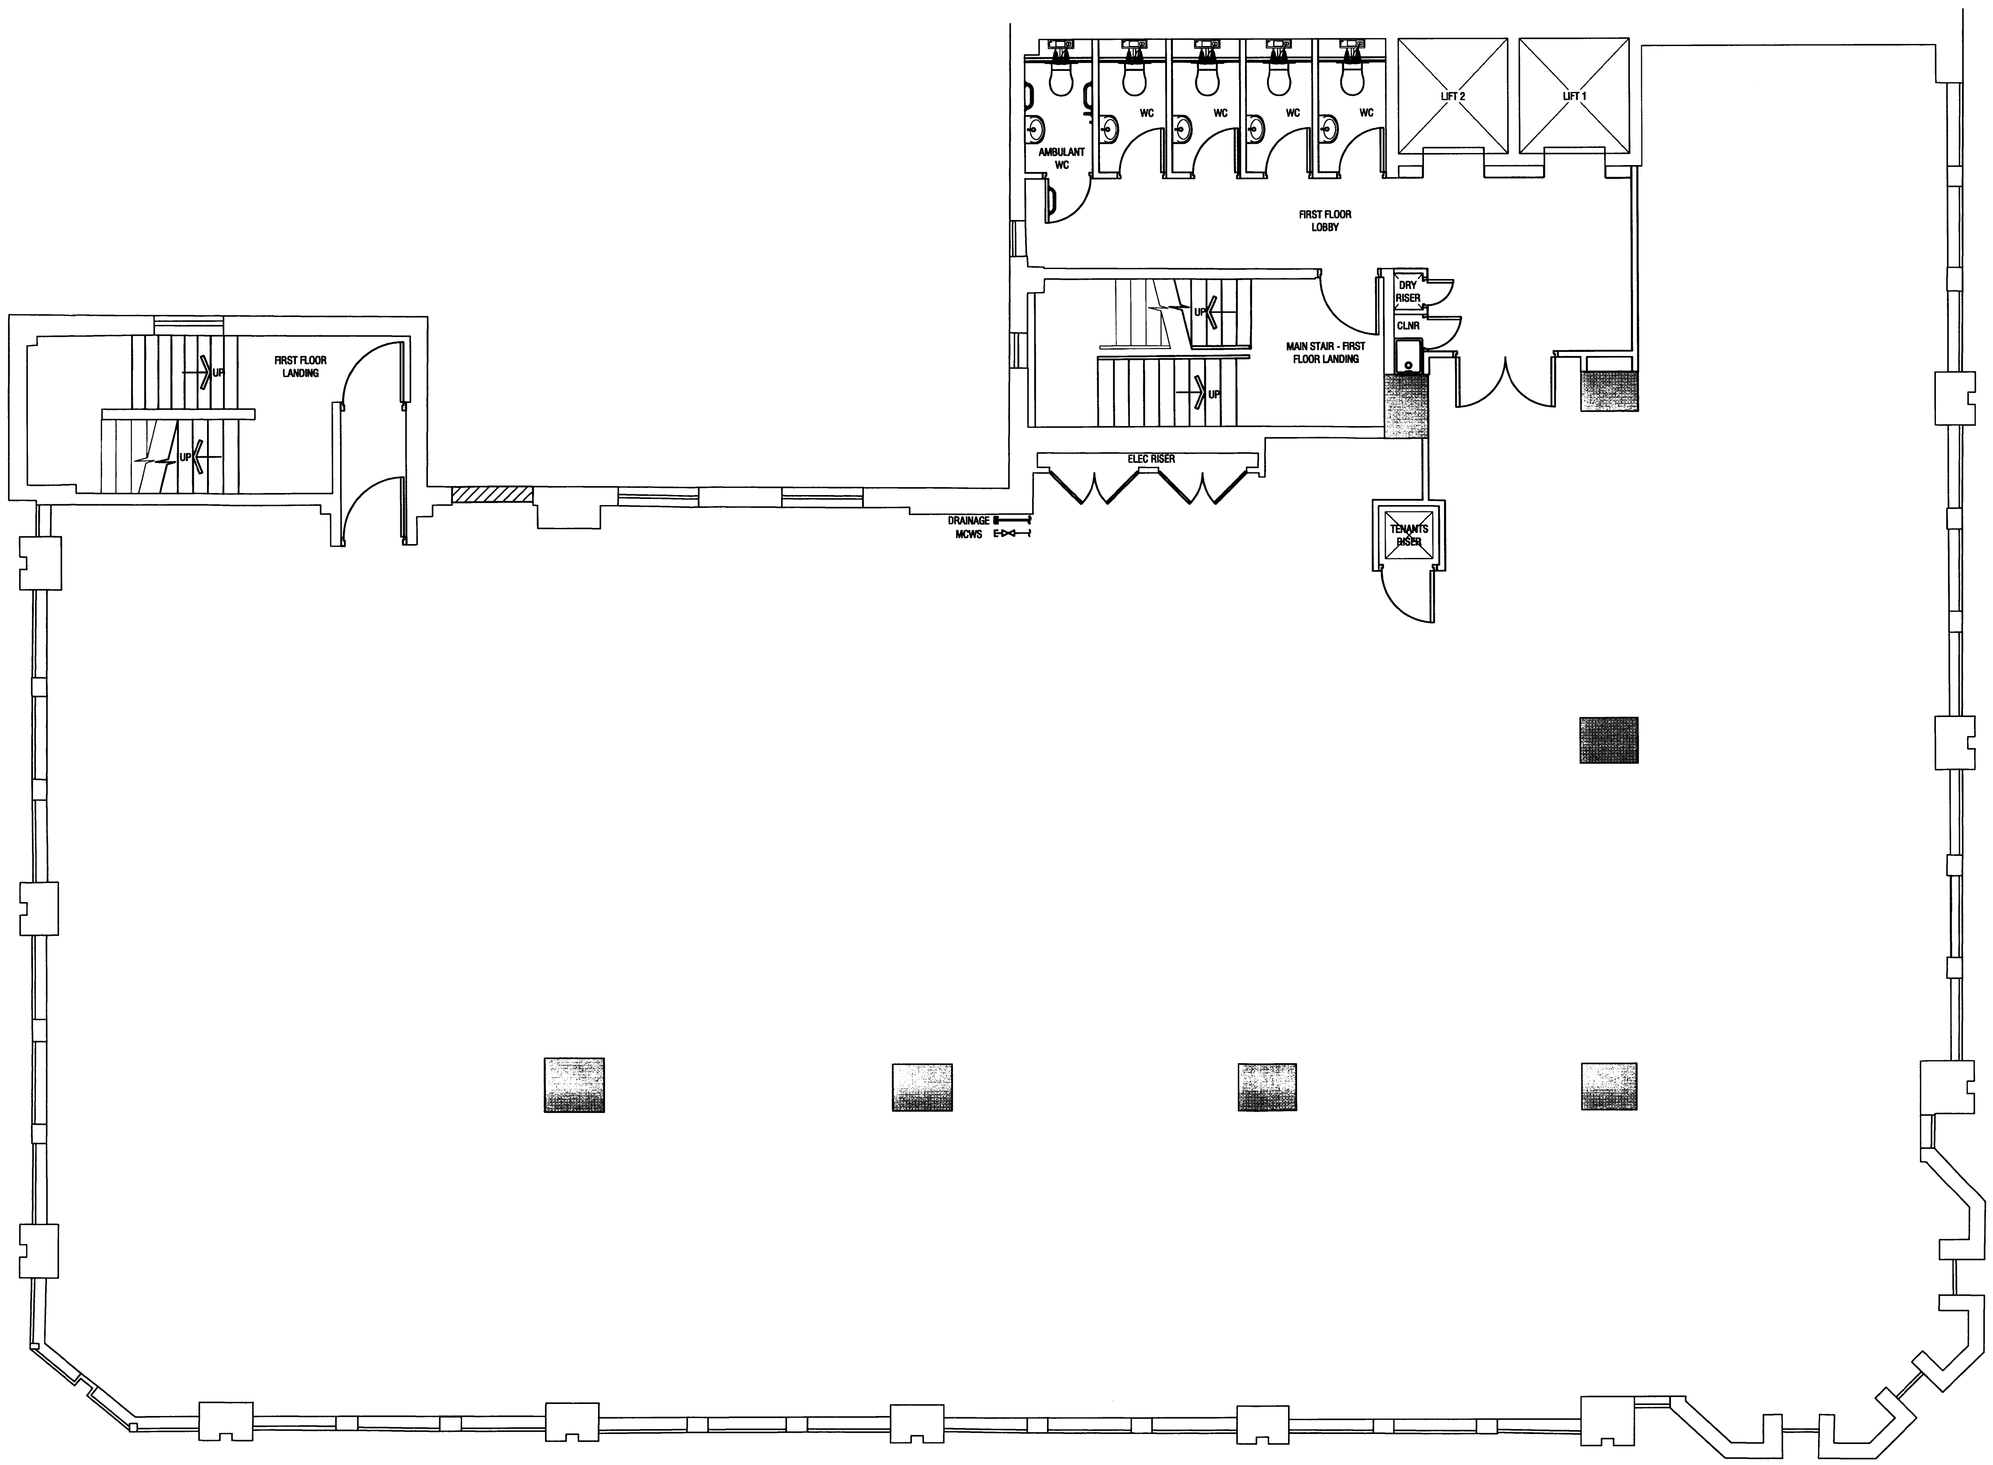

1st FLOOR

Rev	Details	Date	Signed

PLANNING

A.P.E. Design
Chadwick House
Birchwood Park
Warrington
WA3 6AE

Tel: 01925 [illegible]
Fax: 01925 [illegible]
www.apedpm.co.uk

Client
MAGNUS

Project
19-21 SPRING GARDENS
MANCHESTER

Title
PROPOSED
FIRST FLOOR PLAN
INDICATIVE LAYOUT

Date: JAN '08
Job. No: APE116
Scale @ A0: 1:50
Drg. No: (200)908
Drawn: JM
Checked: JHM
Approved: JHM
Revision: P1

© A.P.E. DESIGN - CAD ORIGINAL - NOT TO BE MODIFIED BY HAND