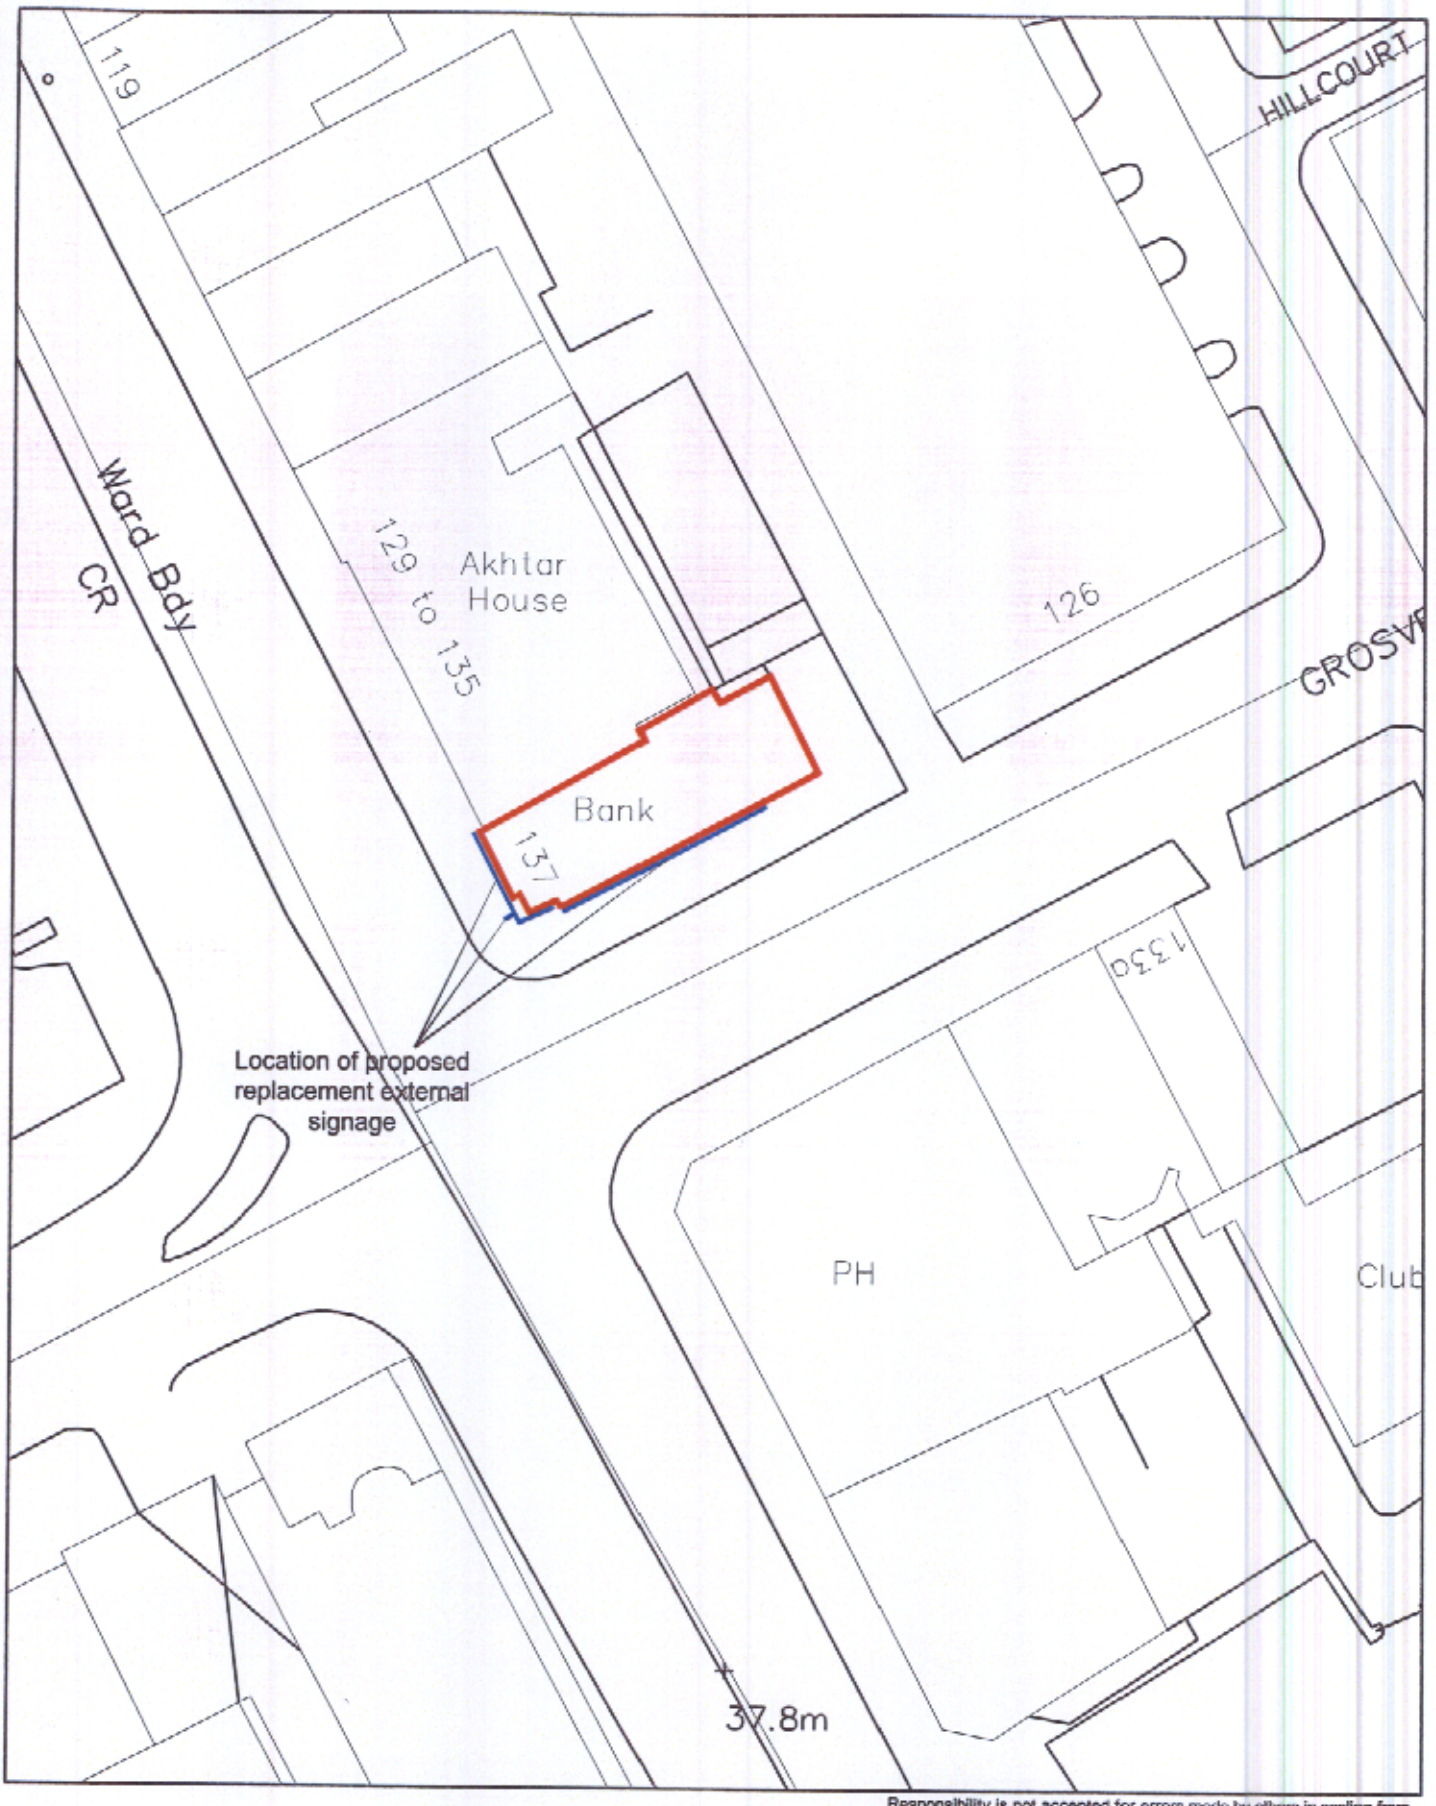

Responsibility is not accepted for errors made by others in scaling from this drawing. All construction information should be taken from figured dimensions only.

xxxx	x	xxx	xxx	xxxx
date	rev	name	chk	note

PLANNING

ACK'D

REPLIED

RECD 17 DEC 2007

Stride Treglown

3 Cosser Street, London, SE1 7BU
T 020 7401 0700 F 020 7401 0701
www.stridetreglown.co.uk

PROJECT
BARCLAYS 2007 ROLLOUT
BARCLAYS BANK, 137 OXFORD ROAD, MANCHESTER, M1 7DY

DRAWING TITLE
BLOCK PLAN

SCALE	DATE	DRAWN	CHK	DRAWING NUMBER	REV.
1:500	DEC' 07	KLE	PLT	LP2	A