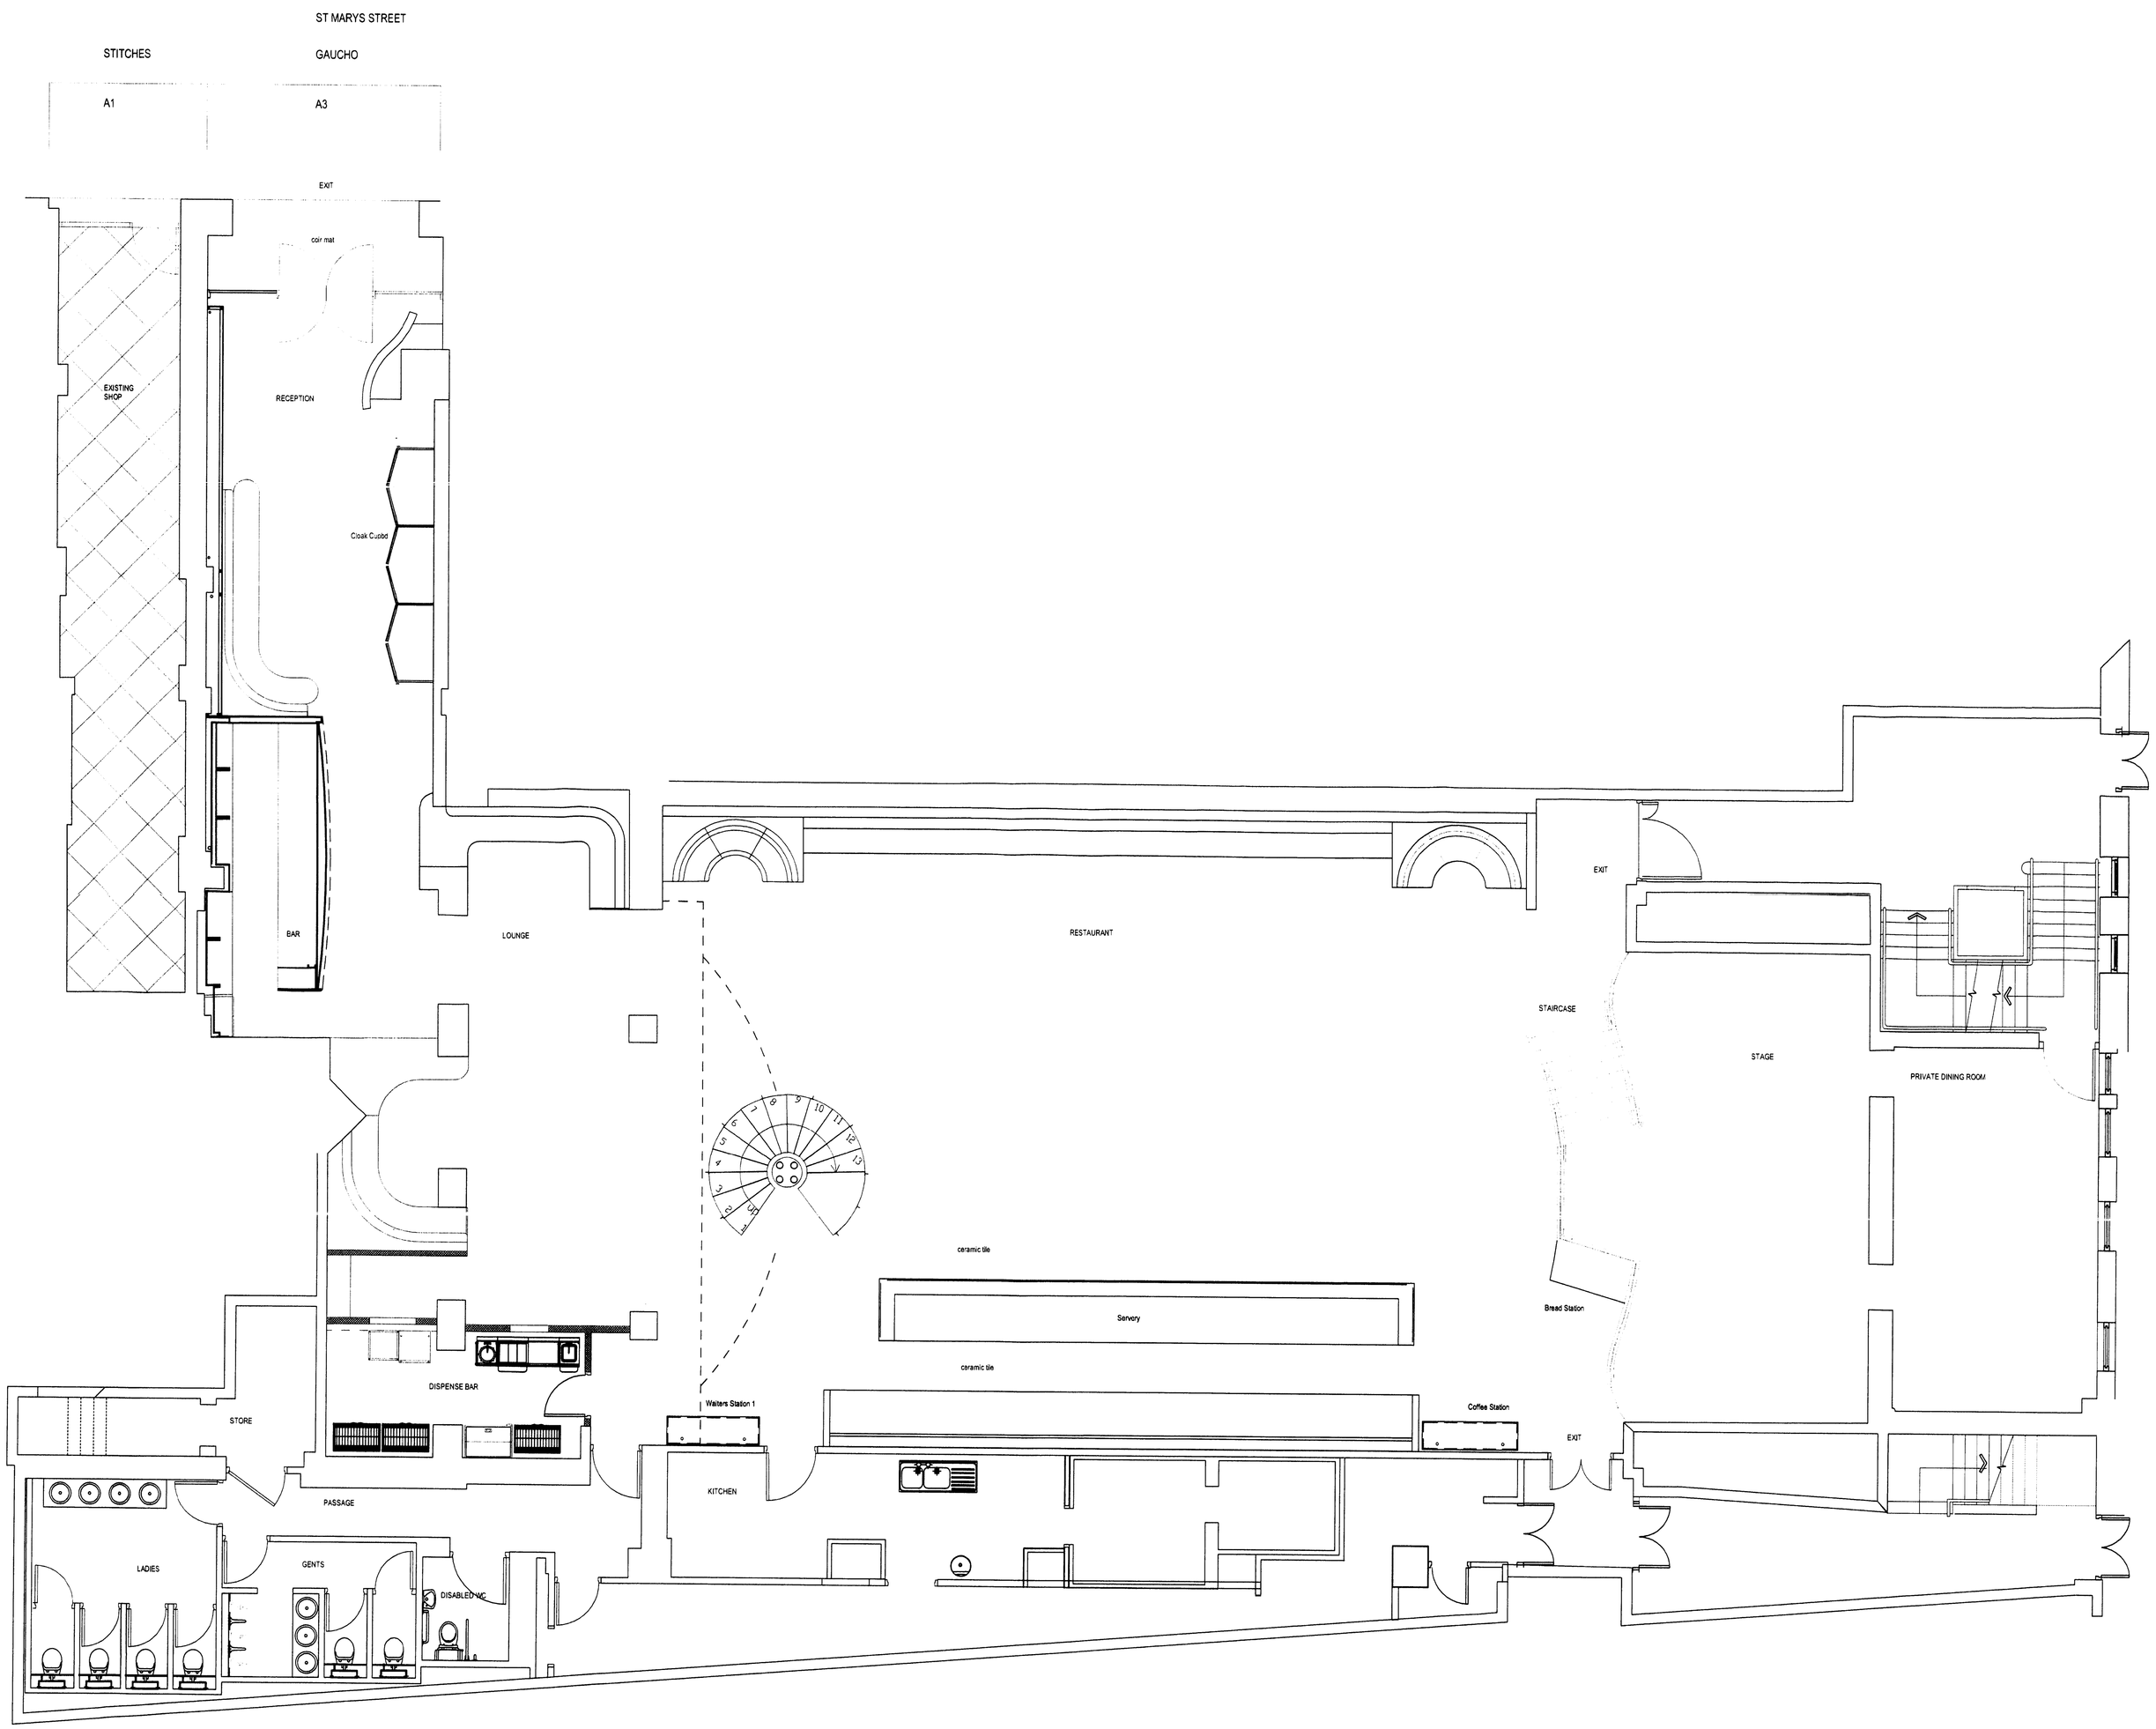

Revisions :

Project : *Gaucho Manchester*

Site Address:

2a St Marys Street
Manchester M3 2LB

Tel: 0161 833 4333

Drawing: *EXISTING GROUND FLOOR*

Drawing No: *02.01*

Project No: *351*

Scale : *1:50 @ A0* Do Not Scale

Date : *15.11.07*

A P W Associates
2 West Heath,
Rockfield Road,
Oxted,
Surrey,
RH8 0HA

T : 01883 717079
F : 01883 713517

E: apw@andrew.demon.co.uk

Copyright ©
These drawings are the property of A P W Associates and they reserve copyright with no unauthorised copying in whole or part in any form of reproduction is permitted.

The drawing/s must not be retained for reference and contents may not be disclosed to any third party without written consent from A P W Associates.

Measured documents must be taken in preference to scaled dimensions and be verified on site.